


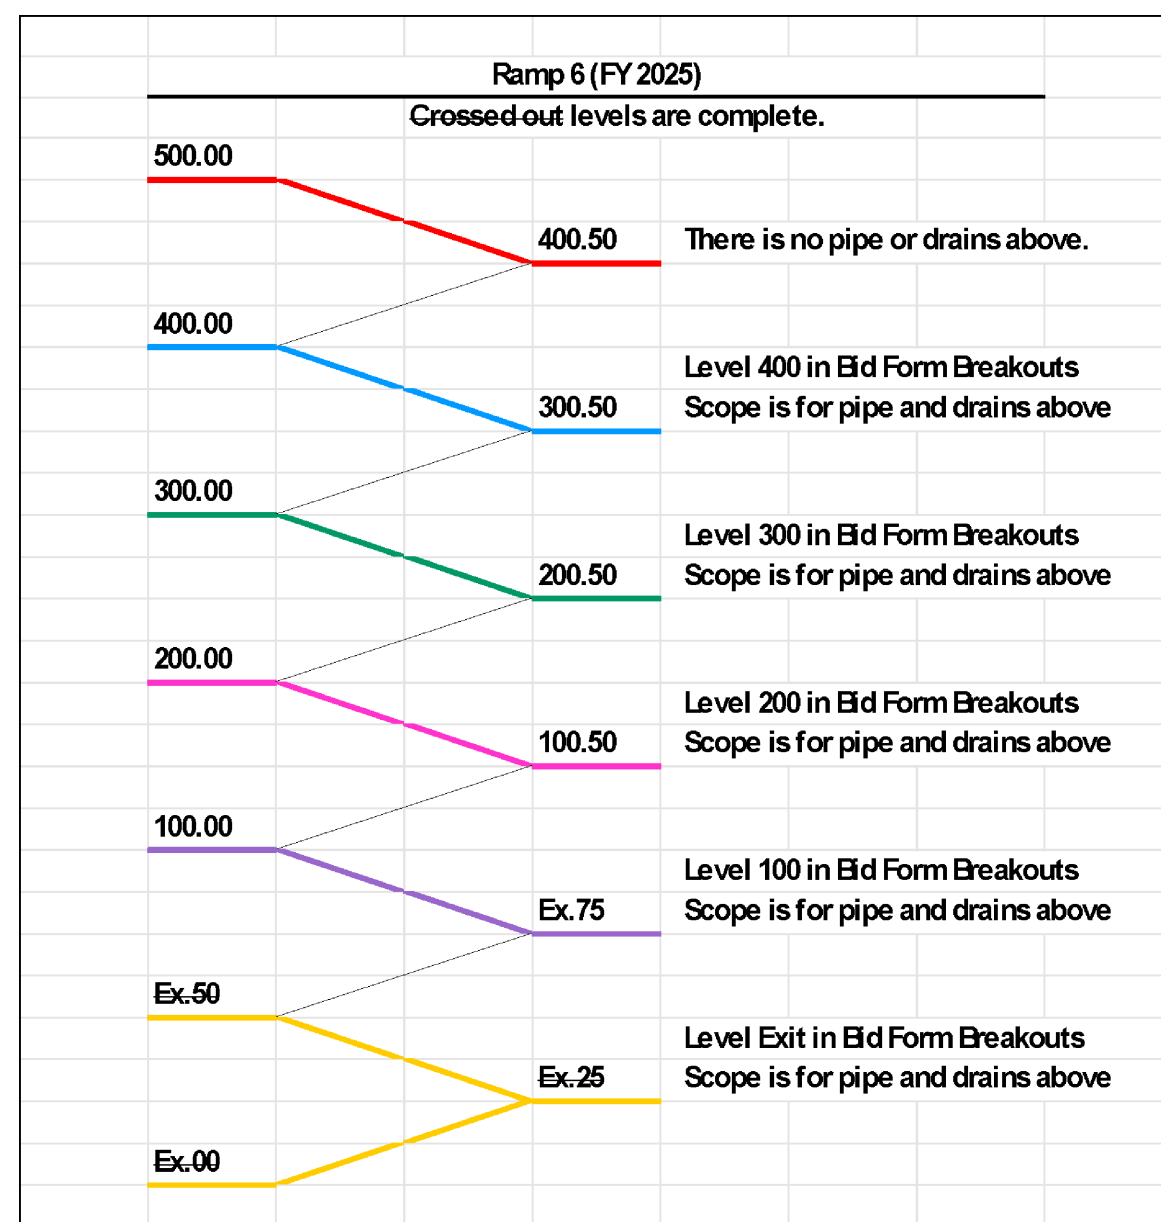
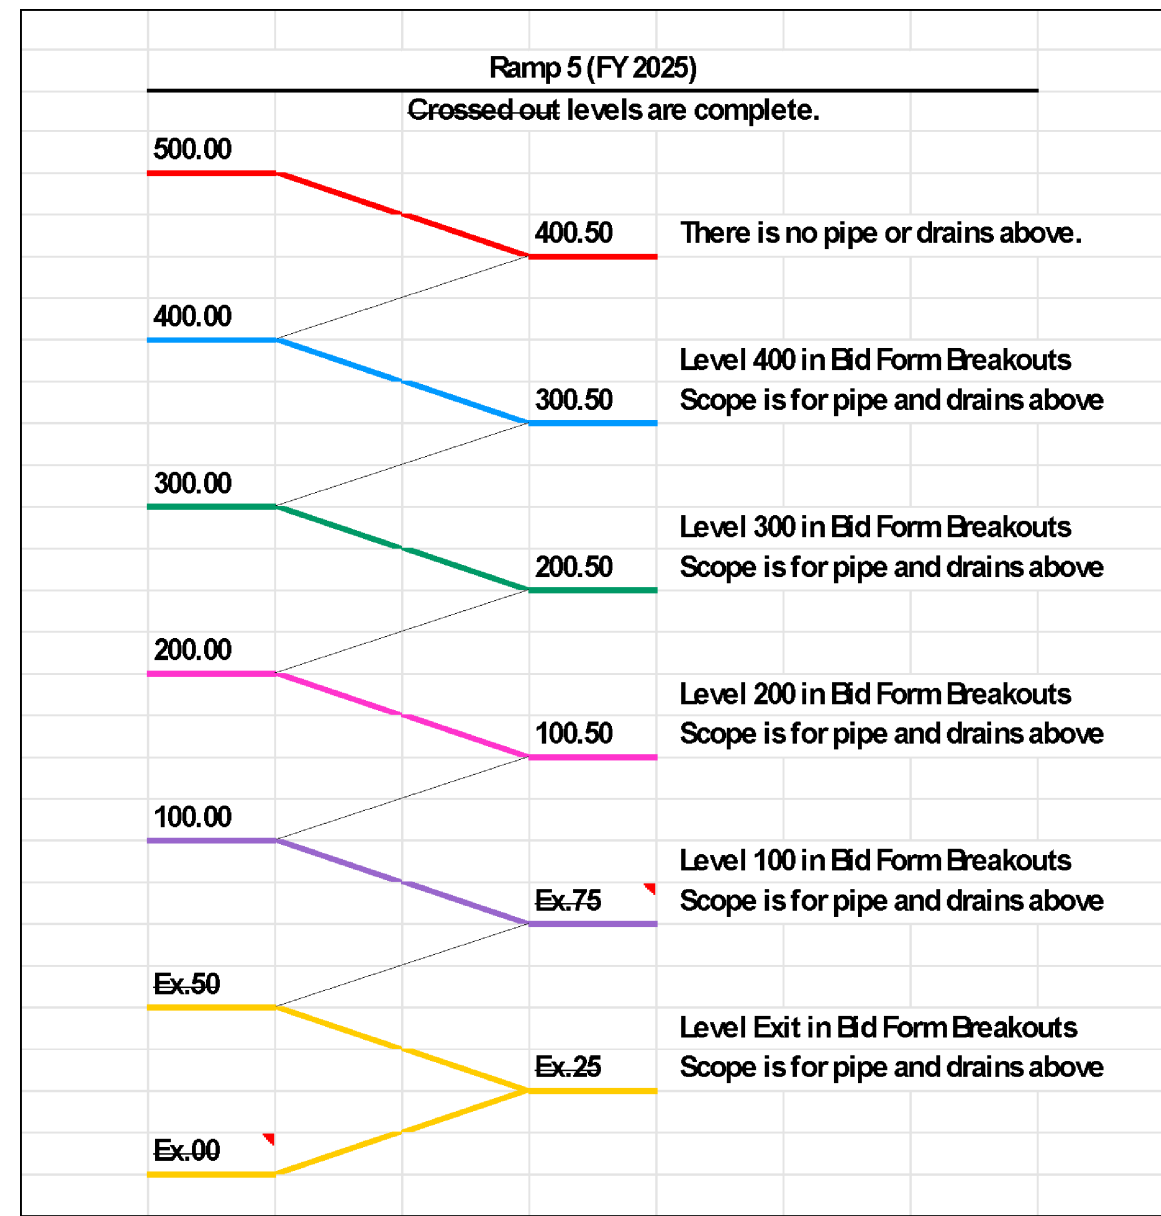
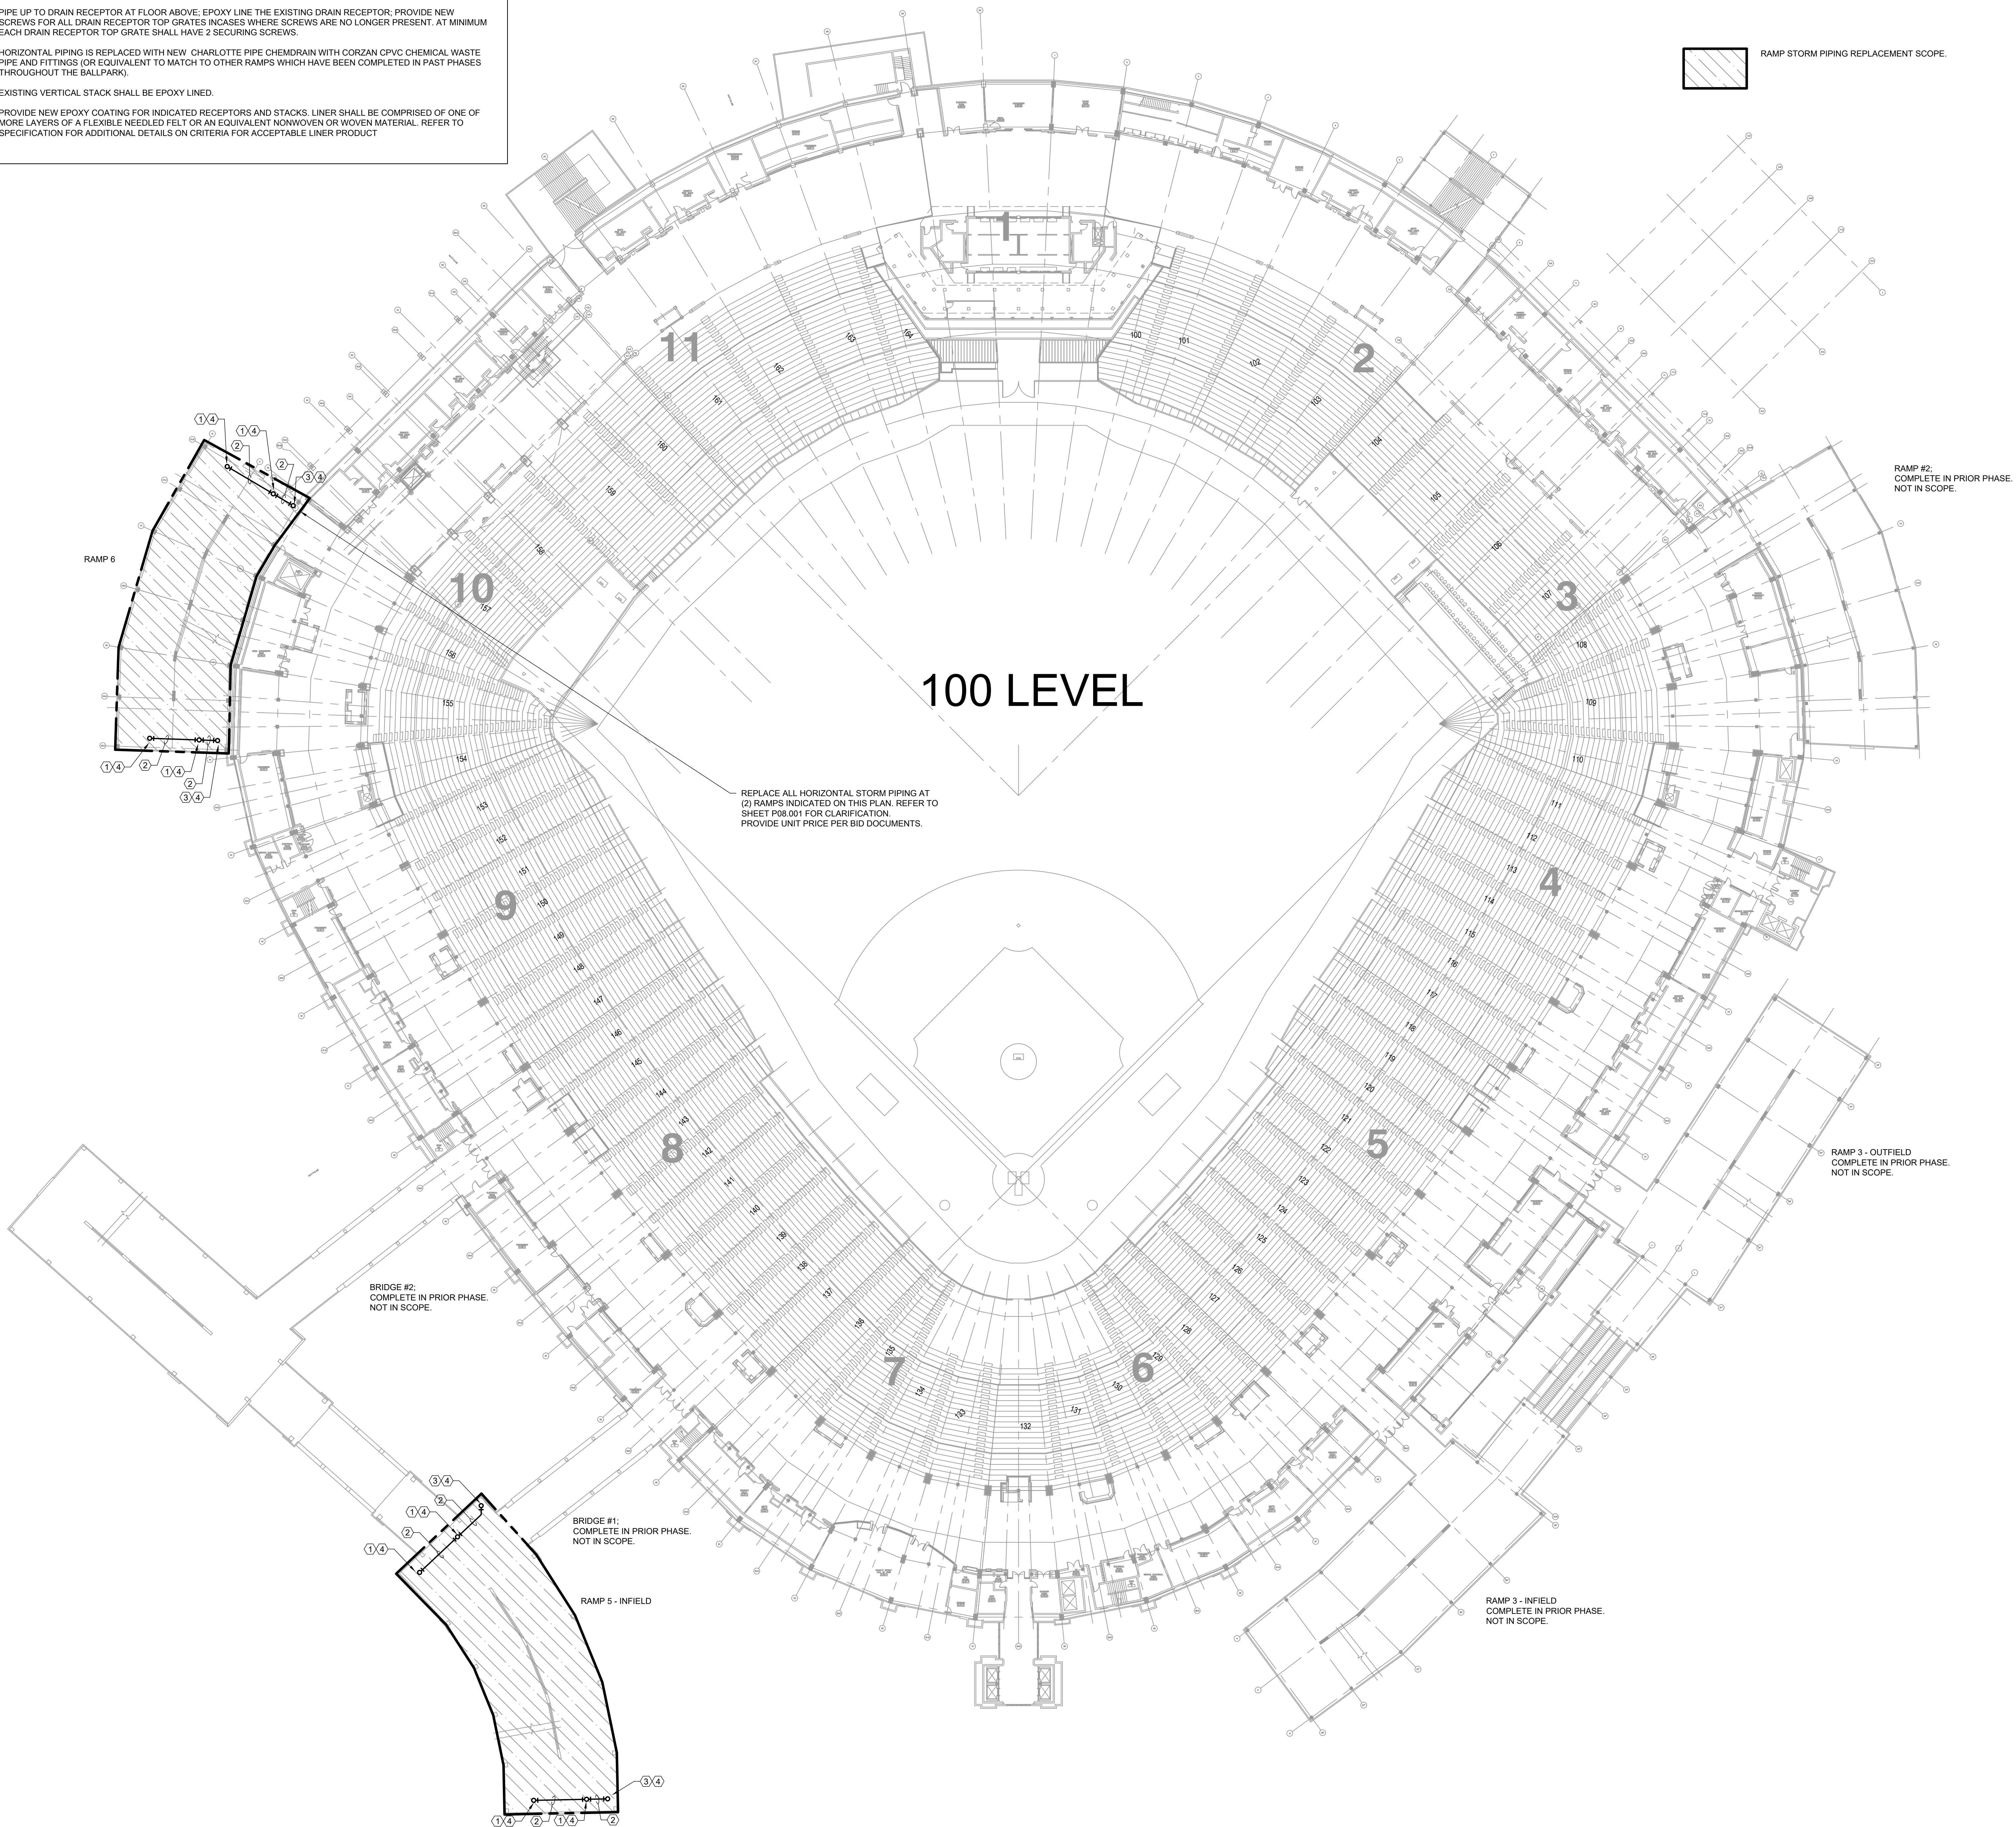


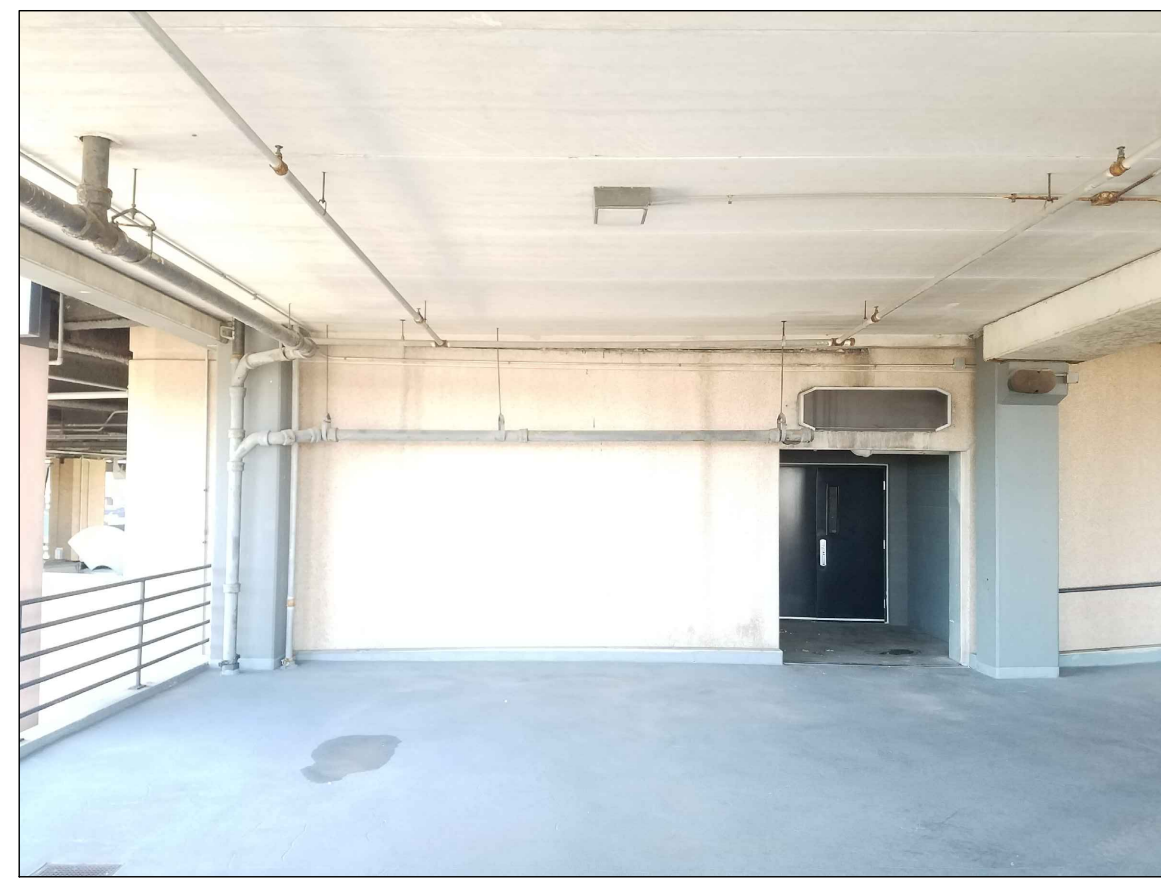


- KEYED PLUMBING NEW WORK SHEET NOTES
- PIPE UP TO DRAIN RECEPTOR AT FLOOR ABOVE; EPOXY LINE THE EXISTING DRAIN RECEPTOR; PROVIDE NEW SCREWS FOR ALL DRAIN RECEPTOR TOP GRATES INCASES WHERE SCREWS ARE NO LONGER PRESENT. AT MINIMUM EACH DRAIN RECEPTOR TOP GRATE SHALL HAVE 2 SECURING SCREWS.
 - HORIZONTAL PIPING IS REPLACED WITH NEW CHARLOTTE PIPE CHEMDRAIN WITH CORZAN CPVC CHEMICAL WASTE PIPE AND FITTINGS (OR EQUIVALENT TO MATCH TO OTHER RAMPS WHICH HAVE BEEN COMPLETED IN PAST PHASES THROUGHOUT THE BALLPARK).
 - EXISTING VERTICAL STACK SHALL BE EPOXY LINED.
 - PROVIDE NEW EPOXY COATING FOR INDICATED RECEPTORS AND STACKS. LINER SHALL BE COMPRISED OF ONE OF MORE LAYERS OF A FLEXIBLE NEEDLED FELT OR AN EQUIVALENT NONWOVEN OR WOVEN MATERIAL. REFER TO SPECIFICATION FOR ADDITIONAL DETAILS ON CRITERIA FOR ACCEPTABLE LINER PRODUCT.

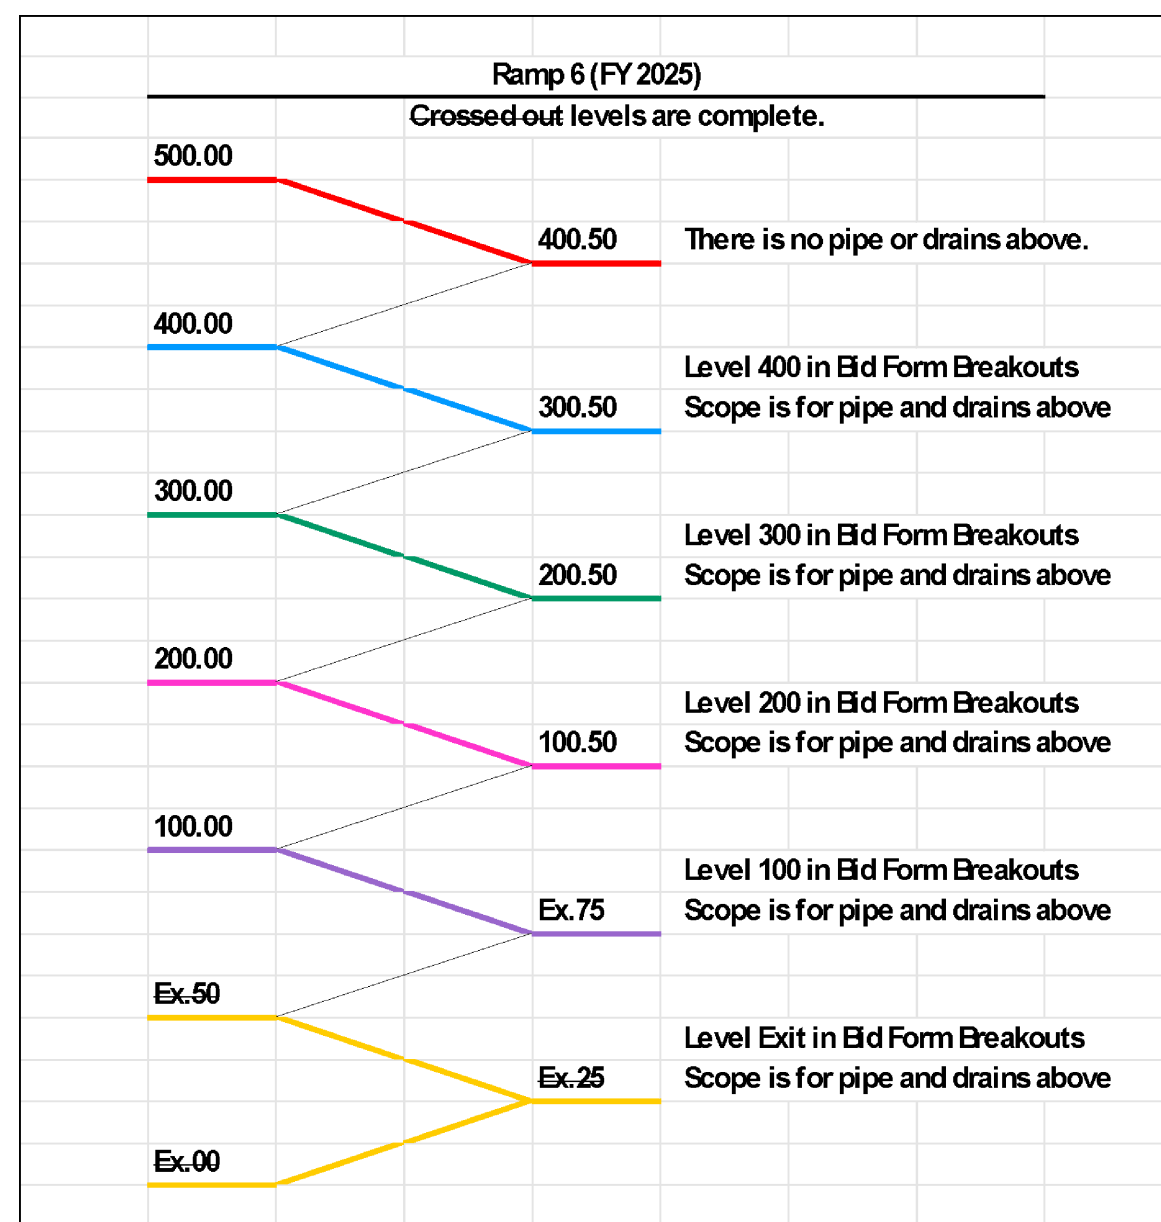


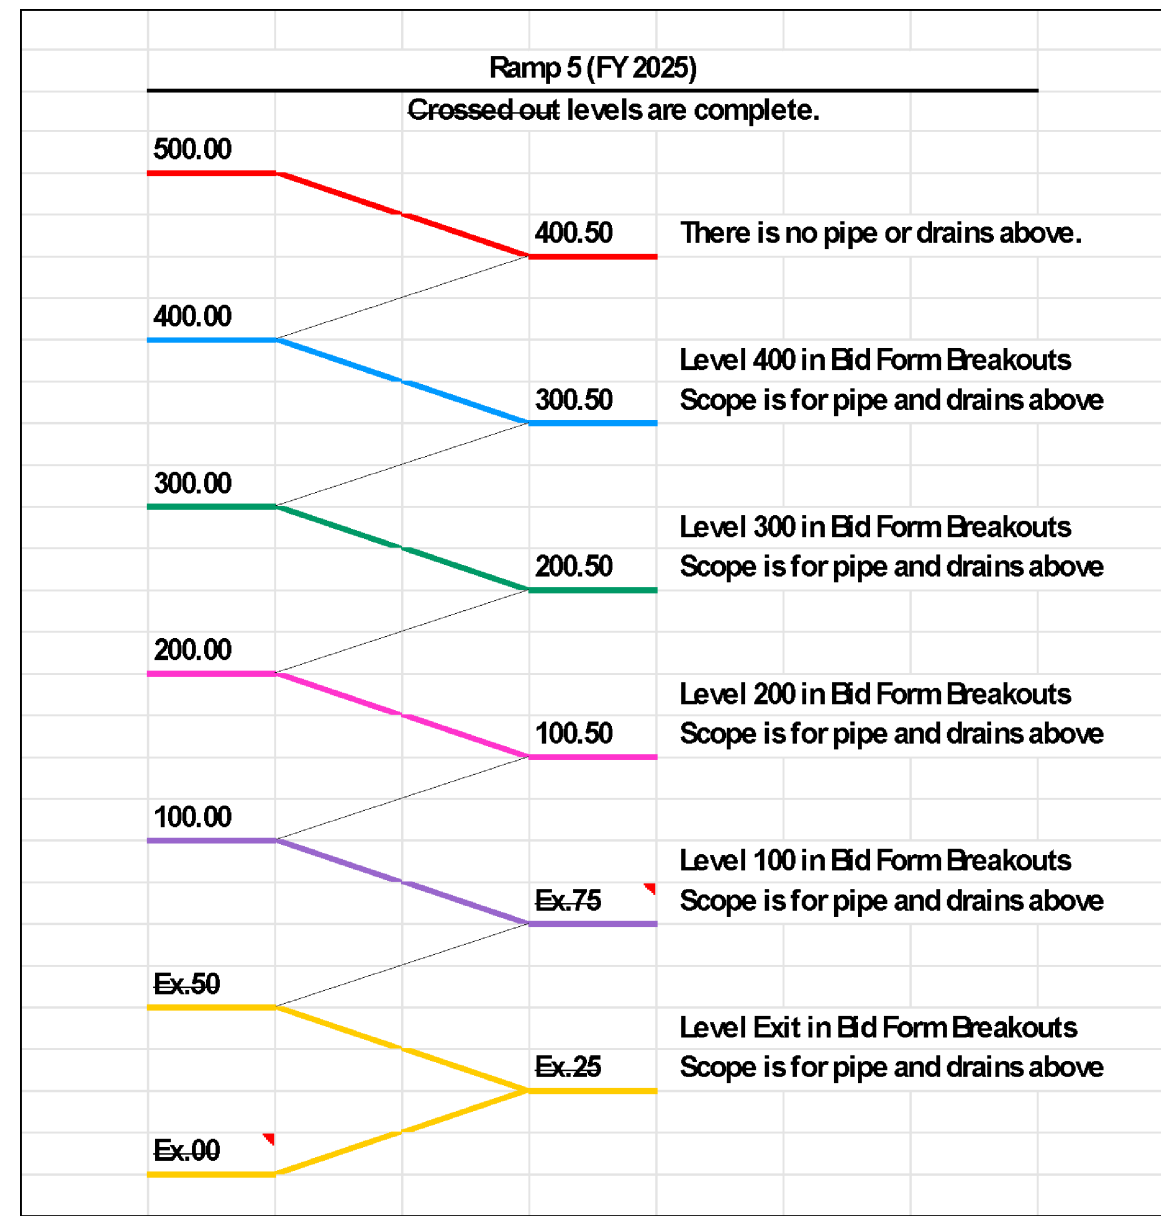

2 200 LEVEL PIPE - RAMP 06
SCALE: NO SCALE

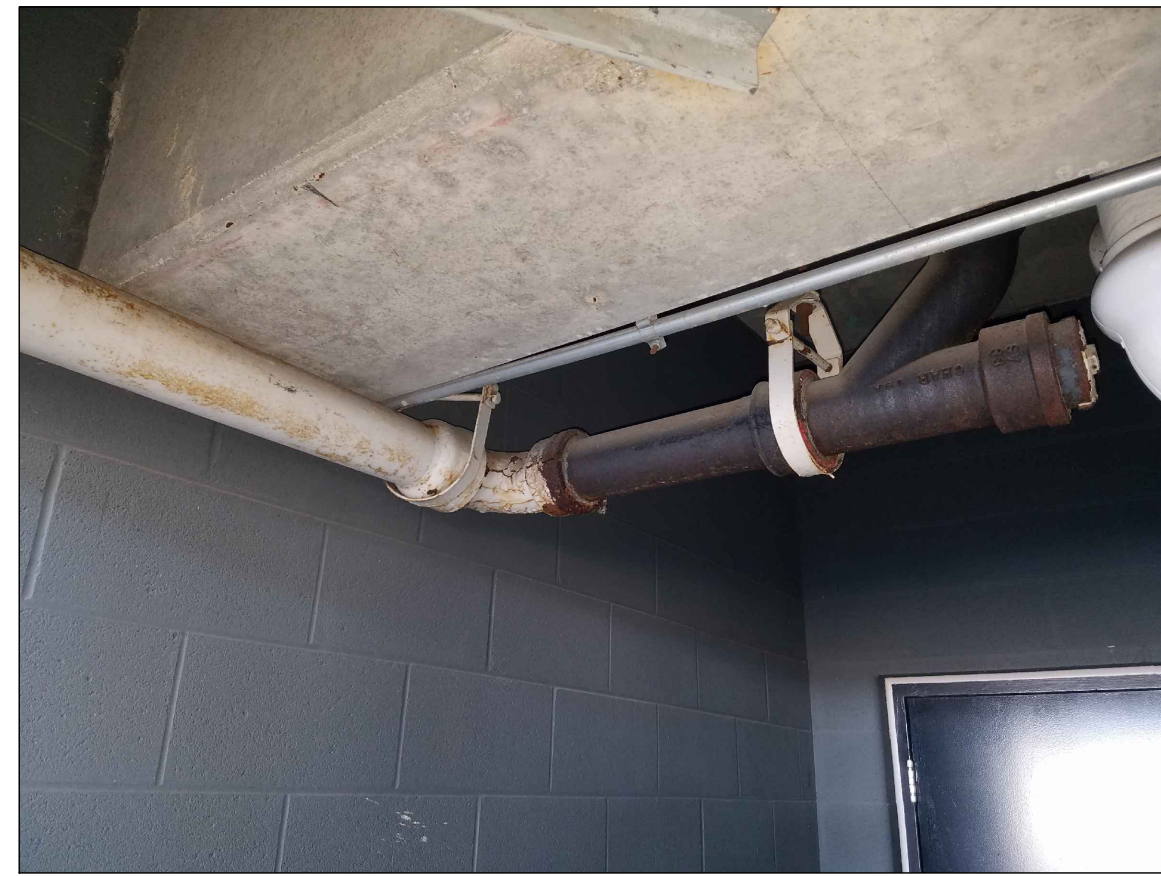


3 200 LEVEL PIPE - RAMP 06
SCALE: NO SCALE



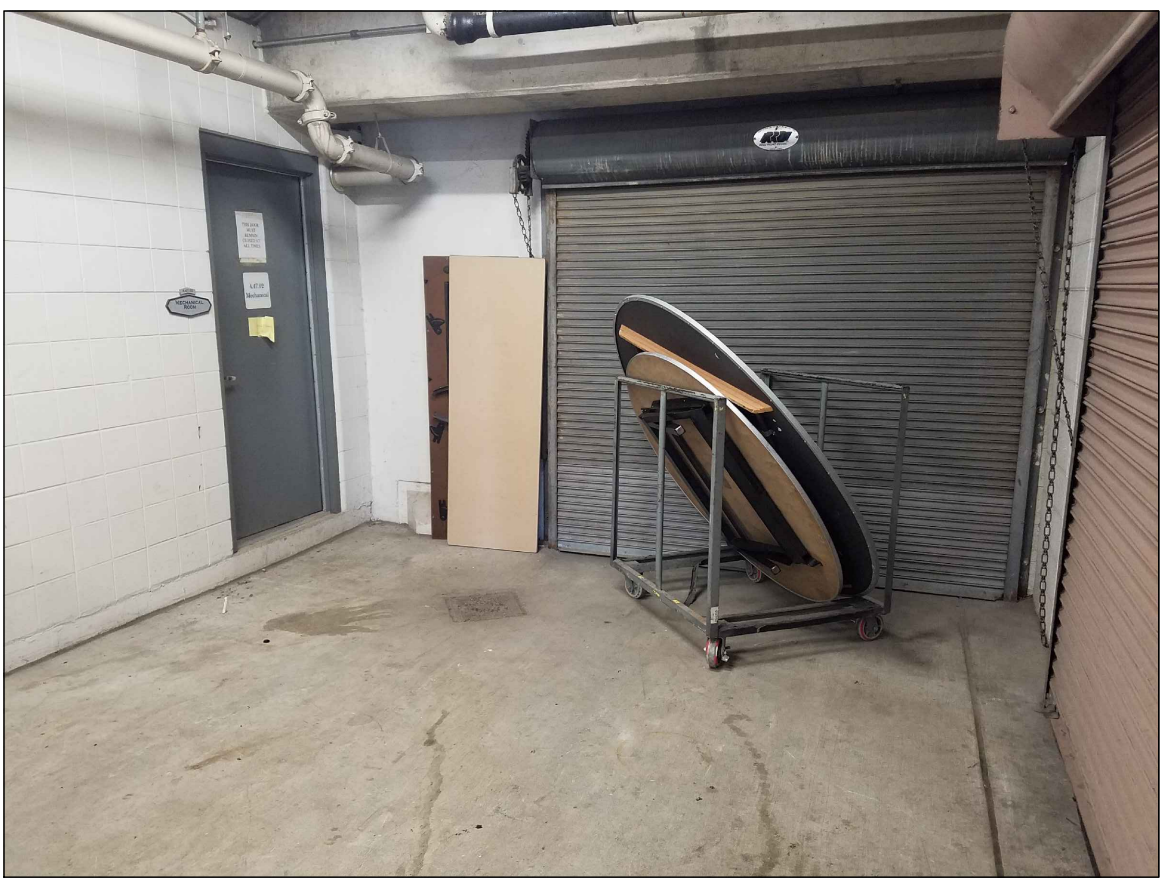


4 300 LEVEL DRAIN - RAMP 06
SCALE: NO SCALE

- KEYED PLUMBING NEW WORK SHEET NOTES
- PIPE UP TO DRAIN RECEPTOR AT FLOOR ABOVE; EPOXY LINE THE EXISTING DRAIN RECEPTOR; PROVIDE NEW SCREWS FOR ALL DRAIN RECEPTOR TOP GRATES INCASES WHERE SCREWS ARE NO LONGER PRESENT. AT MINIMUM EACH DRAIN RECEPTOR TOP GRATE SHALL HAVE 2 SECURING SCREWS.
 - HORIZONTAL PIPING IS REPLACED WITH NEW CHARLOTTE PIPE CHEMDRAIN WITH CORZAN CPVC CHEMICAL WASTE PIPE AND FITTINGS (OR EQUIVALENT TO MATCH TO OTHER RAMPS WHICH HAVE BEEN COMPLETED IN PAST PHASES THROUGHOUT THE BALLPARK).
 - EXISTING VERTICAL STACK SHALL BE EPOXY LINED.
 - PROVIDE NEW EPOXY COATING FOR INDICATED RECEPTORS AND STACKS. LINER SHALL BE COMPRISED OF ONE OF MORE LAYERS OF A FLEXIBLE NEEDLED FELT OR AN EQUIVALENT NONWOVEN OR WOVEN MATERIAL. REFER TO SPECIFICATION FOR ADDITIONAL DETAILS ON CRITERIA FOR ACCEPTABLE LINER PRODUCT

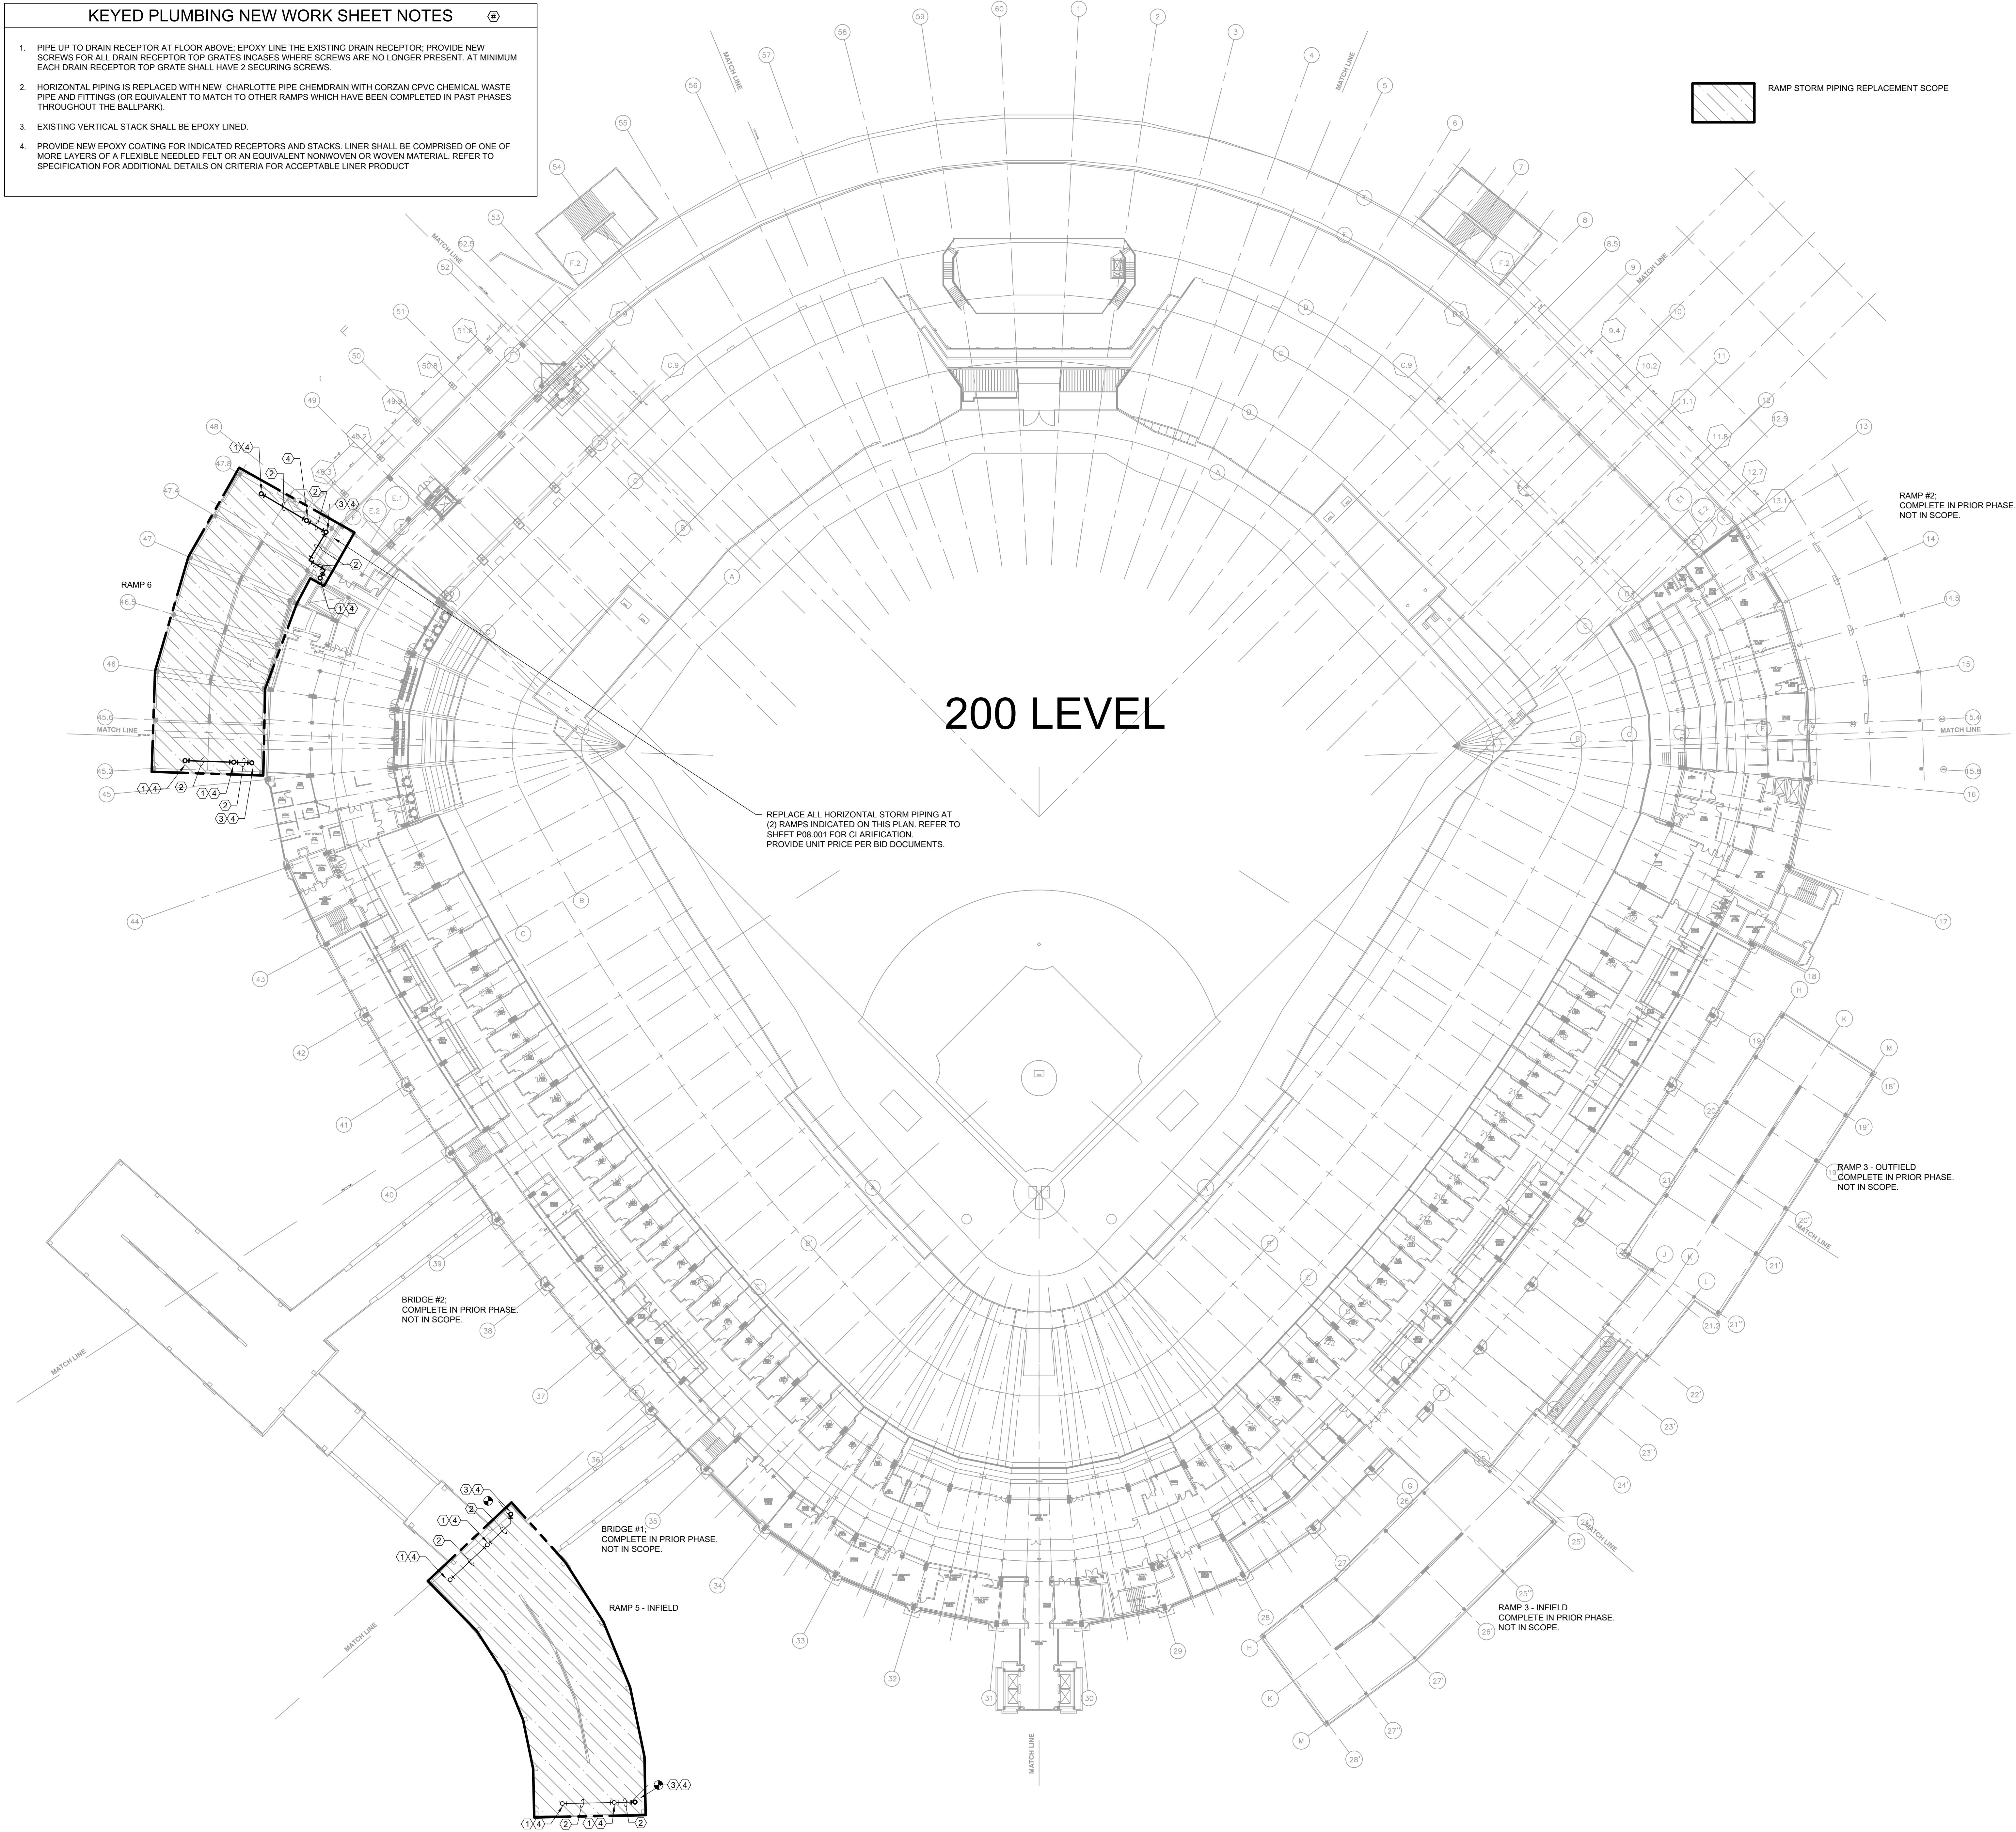


1 200 LEVEL OVERALL PLAN - PLUMBING WORK
SCALE: 1/32" = 1'-0"

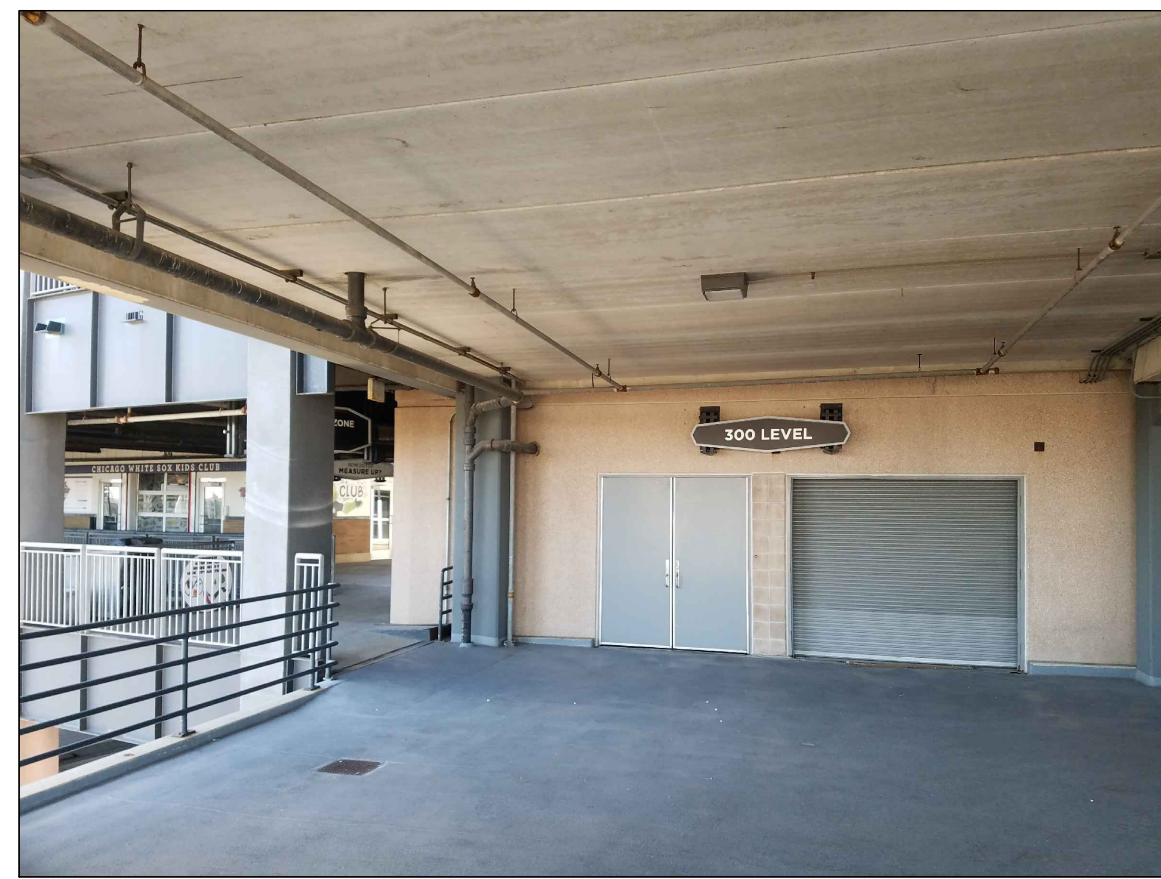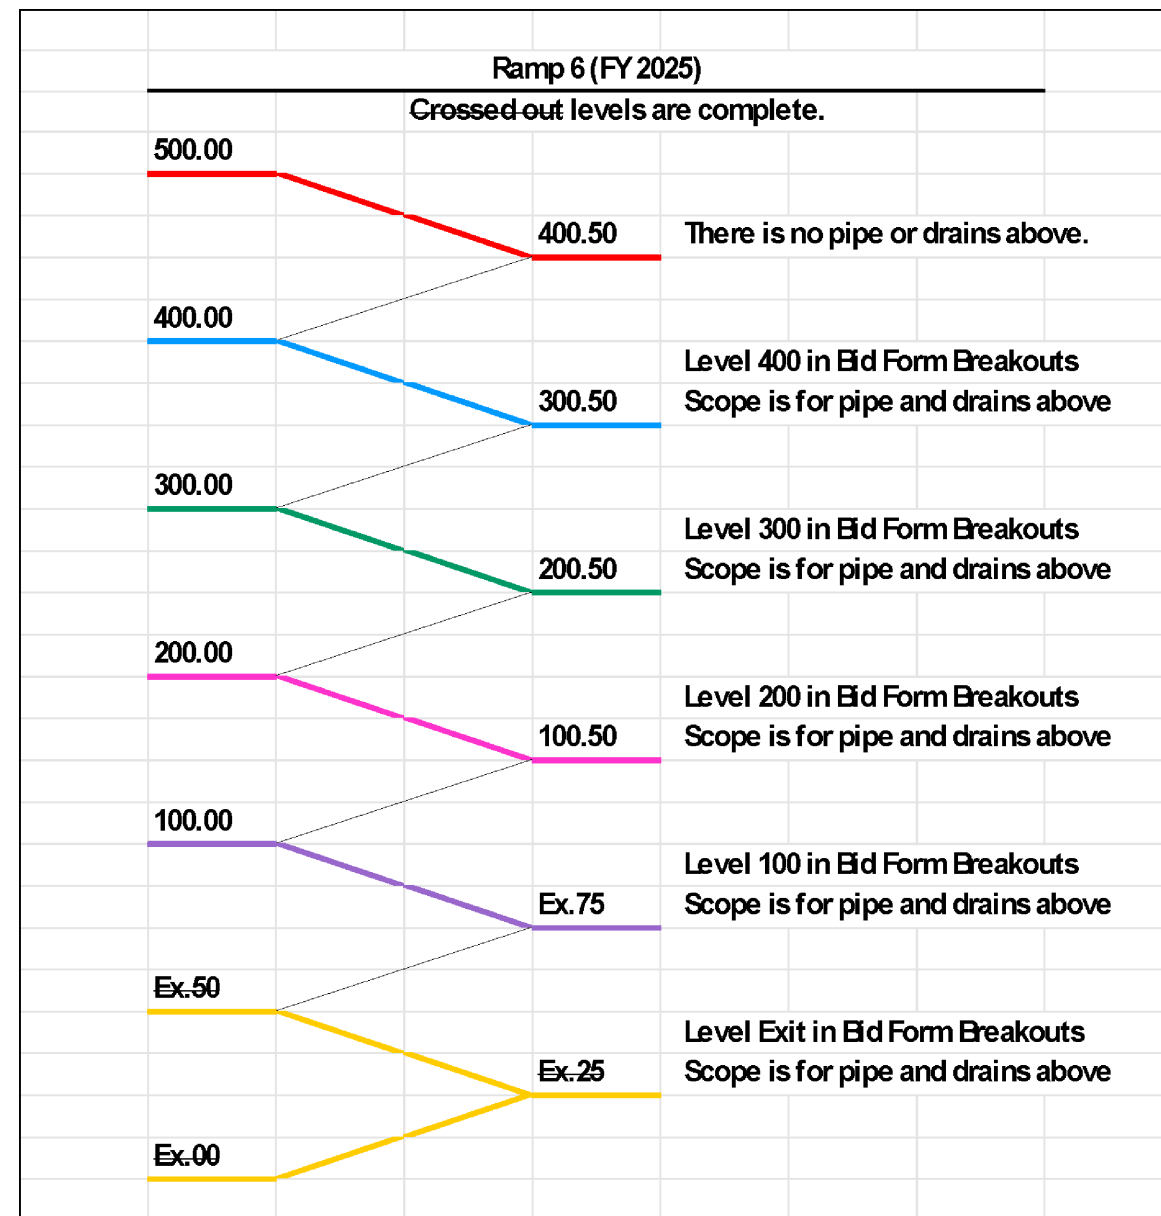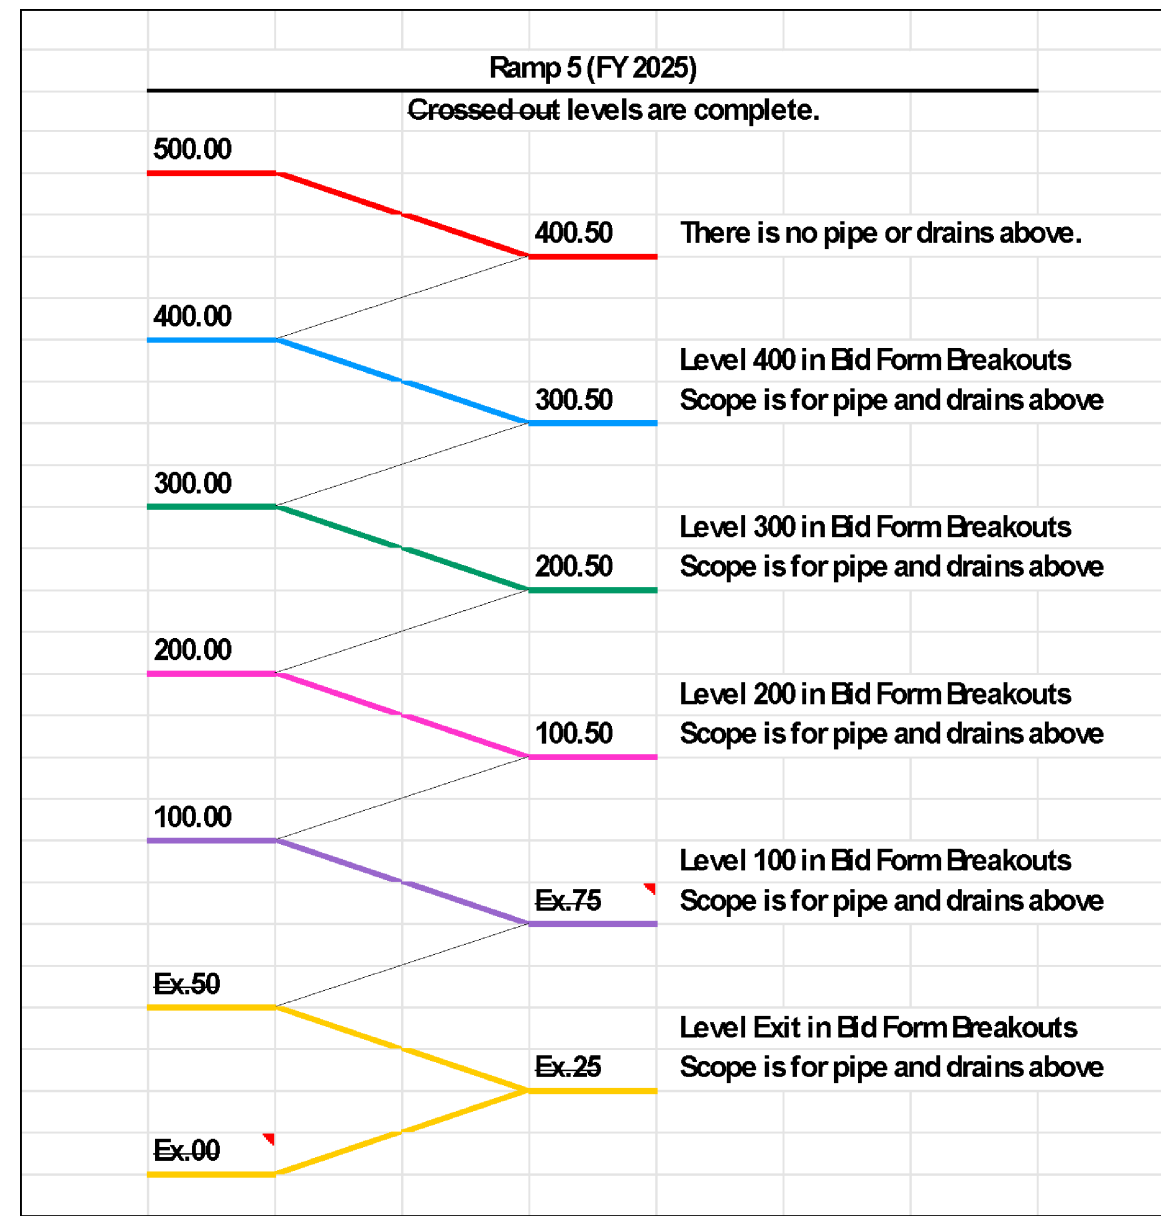

2 300 LEVEL PIPE - RAMP 06
SCALE: NO SCALE




3 300 LEVEL PIPE - RAMP 06
SCALE: NO SCALE

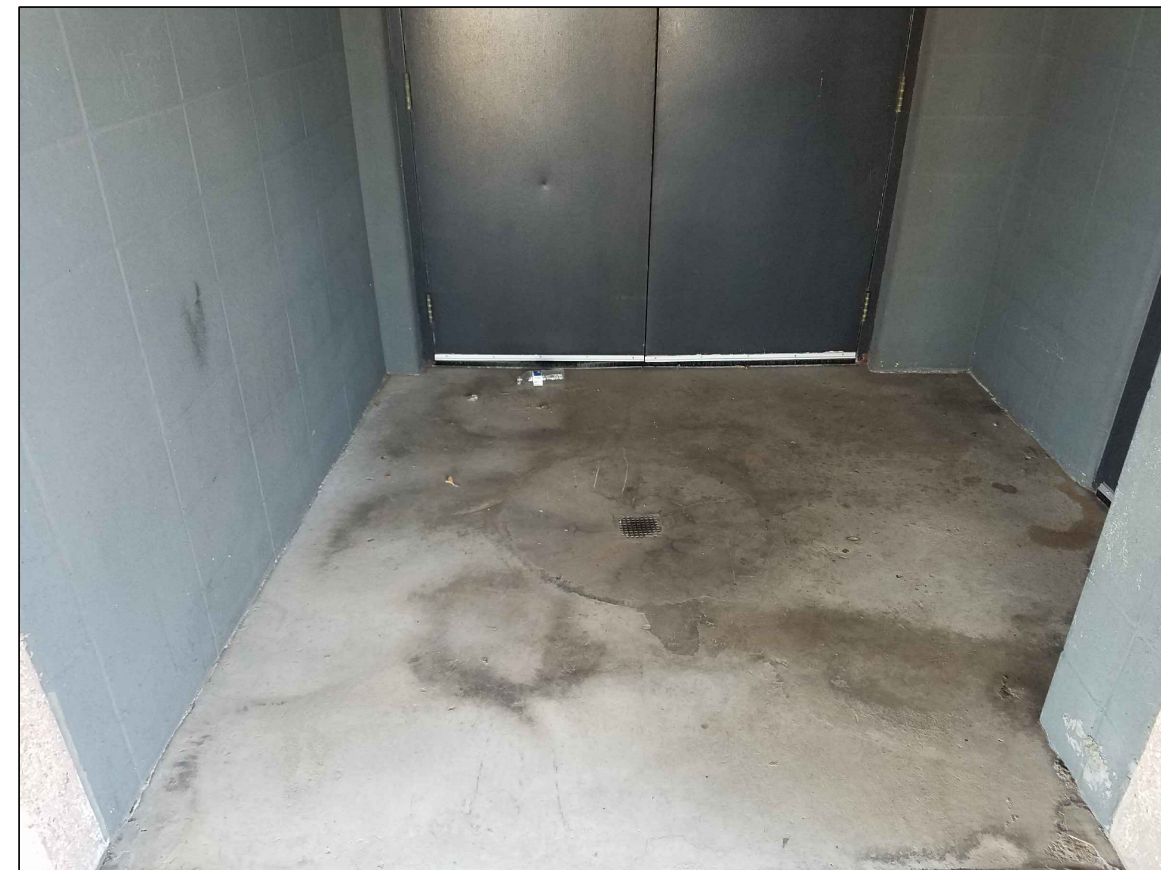



4 400 LEVEL DRAIN - RAMP 06
SCALE: NO SCALE

- KEYED PLUMBING NEW WORK SHEET NOTES
- PIPE UP TO DRAIN RECEPTOR AT FLOOR ABOVE; EPOXY LINE THE EXISTING DRAIN RECEPTOR; PROVIDE NEW SCREWS FOR ALL DRAIN RECEPTOR TOP GRATES INCASES WHERE SCREWS ARE NO LONGER PRESENT. AT MINIMUM EACH DRAIN RECEPTOR TOP GRATE SHALL HAVE 2 SECURING SCREWS.
 - HORIZONTAL PIPING IS REPLACED WITH NEW CHARLOTTE PIPE CHEMDRAIN WITH CORZAN CPVC CHEMICAL WASTE PIPE AND FITTINGS (OR EQUIVALENT TO MATCH TO OTHER RAMPS WHICH HAVE BEEN COMPLETED IN PAST PHASES THROUGHOUT THE BALLPARK).
 - EXISTING VERTICAL STACK SHALL BE EPOXY LINED.
 - PROVIDE NEW EPOXY COATING FOR INDICATED RECEPTORS AND STACKS. LINER SHALL BE COMPRISED OF ONE OF MORE LAYERS OF A FLEXIBLE NEEDLED FELT OR AN EQUIVALENT NONWOVEN OR WOVEN MATERIAL. REFER TO SPECIFICATION FOR ADDITIONAL DETAILS ON CRITERIA FOR ACCEPTABLE LINER PRODUCT

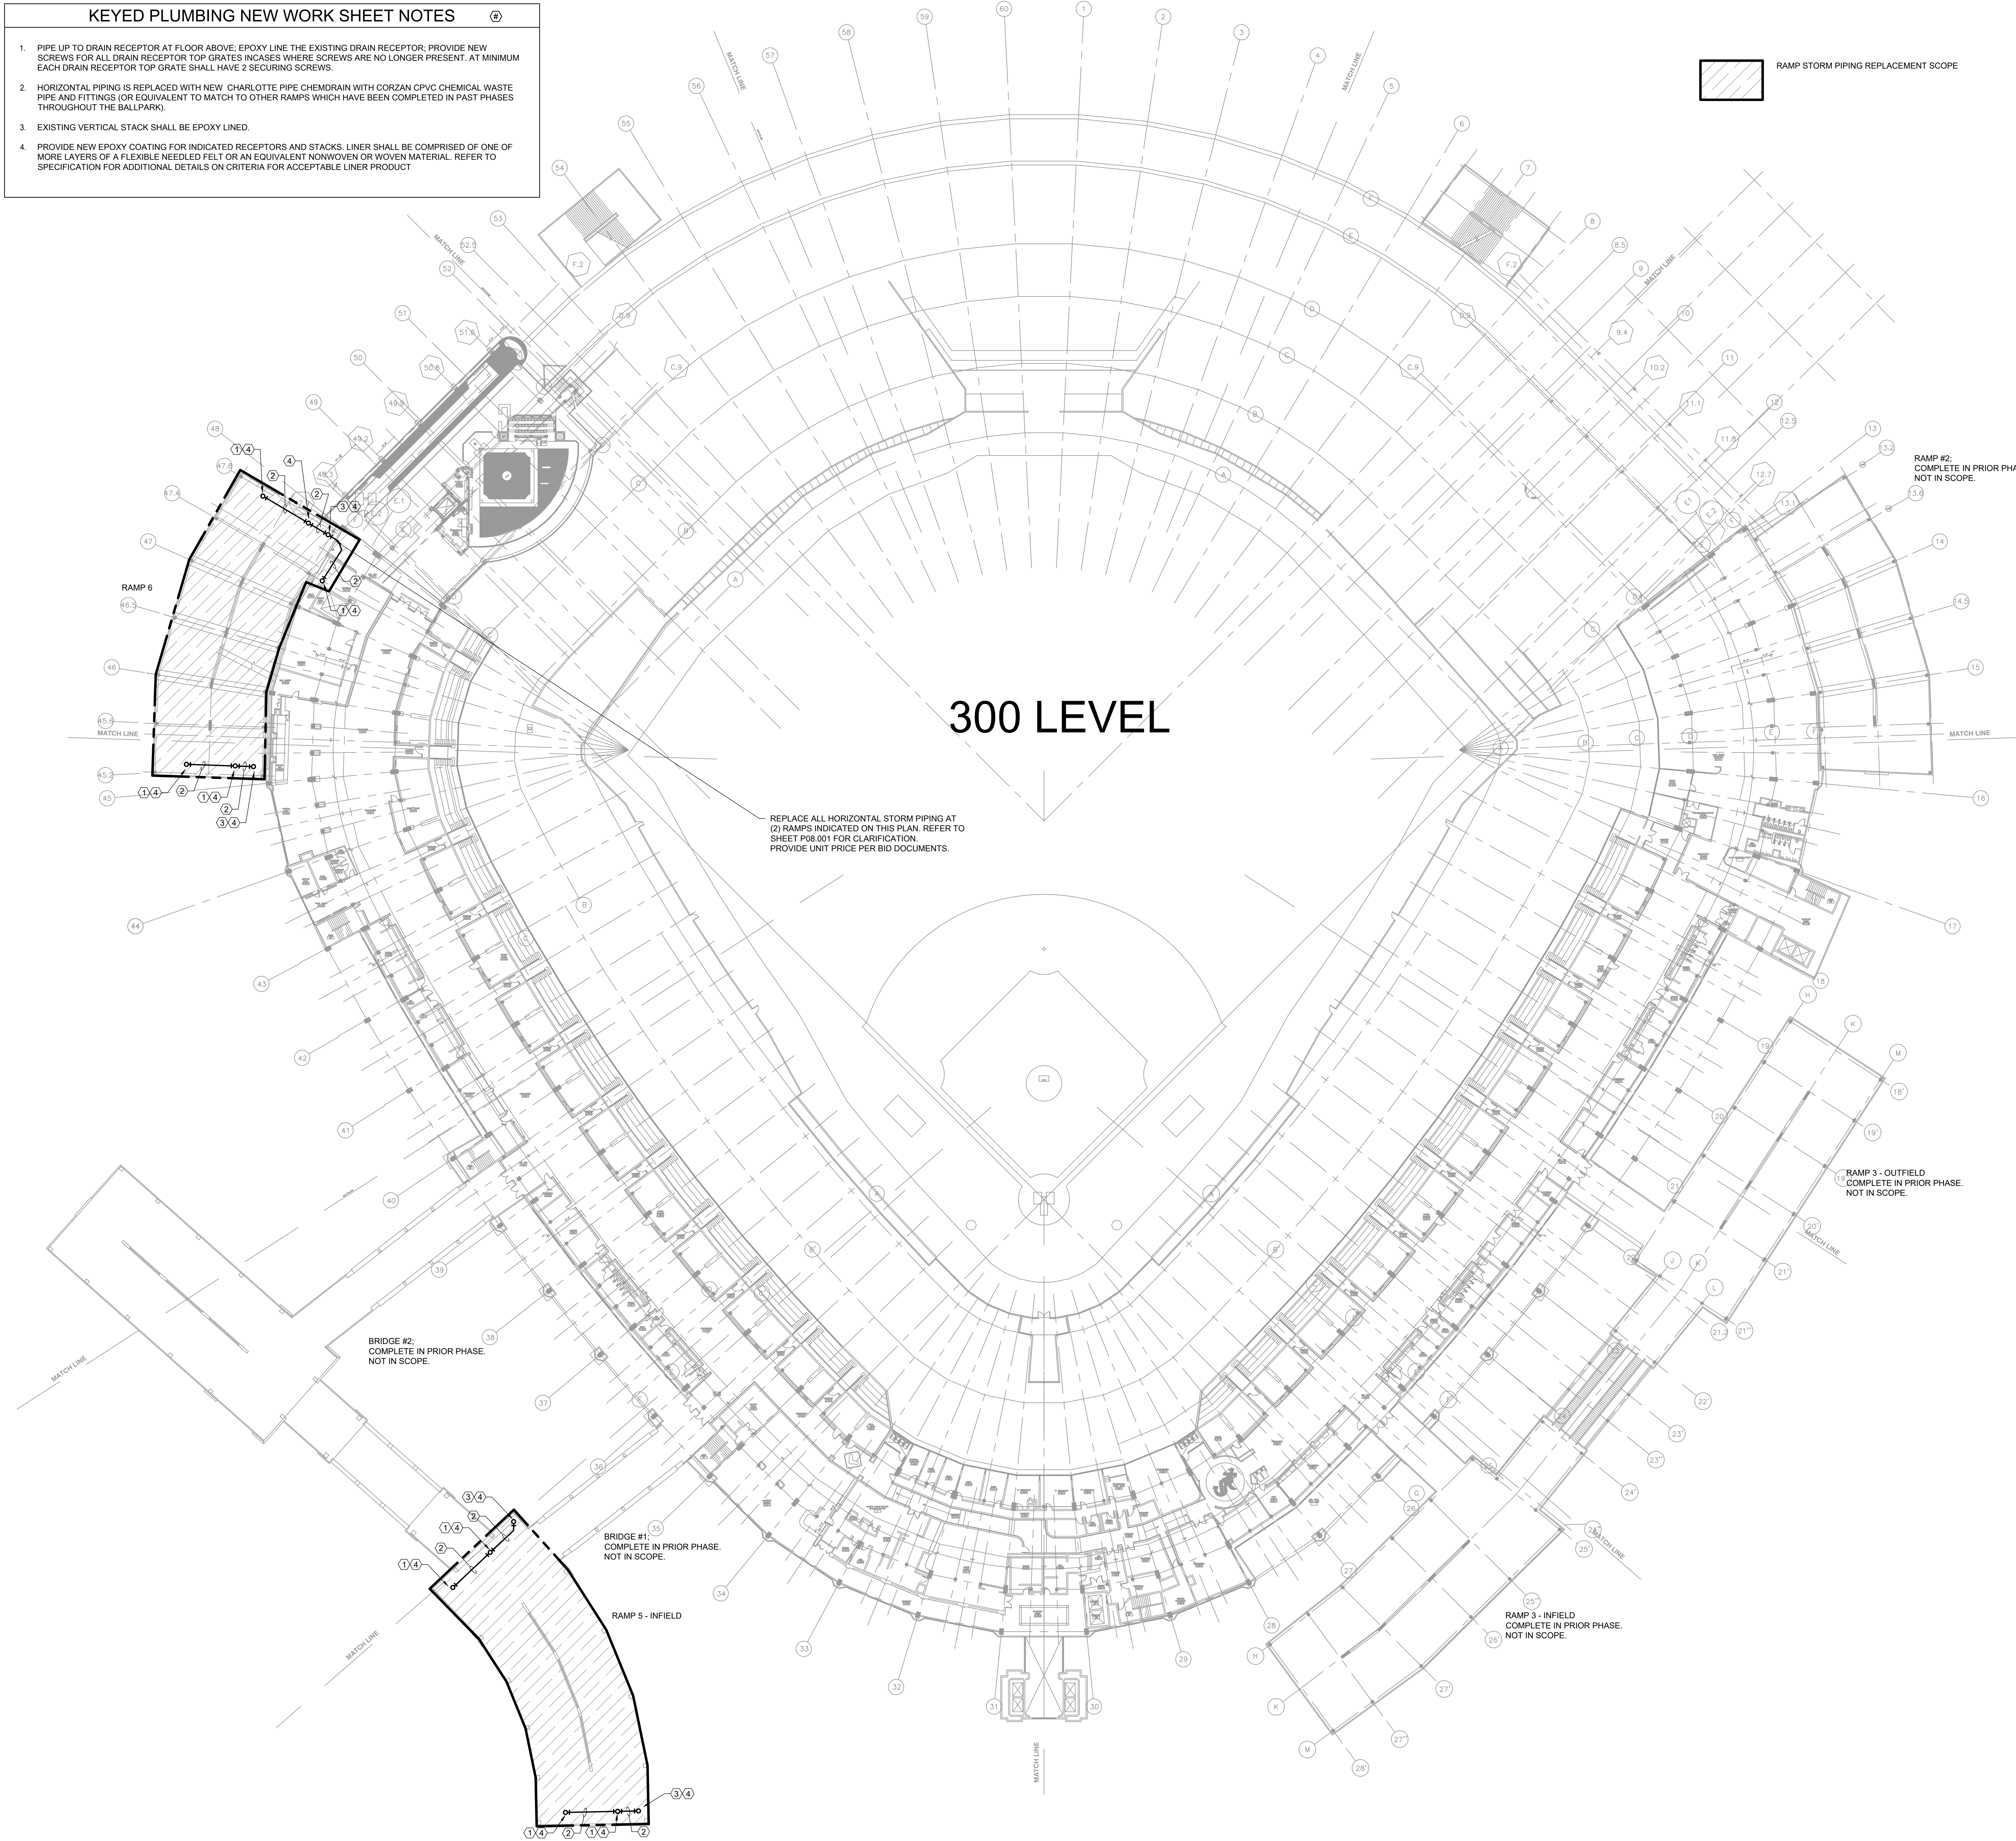


1 300 LEVEL OVERALL PLAN - PLUMBING WORK
SCALE: 1/32" = 1'-0"

REV.	DATE	DESCRIPTION
1	11/12/2024	ISSUED FOR BID
2	11/22/2024	ISSUED FOR ADDENDUM 1

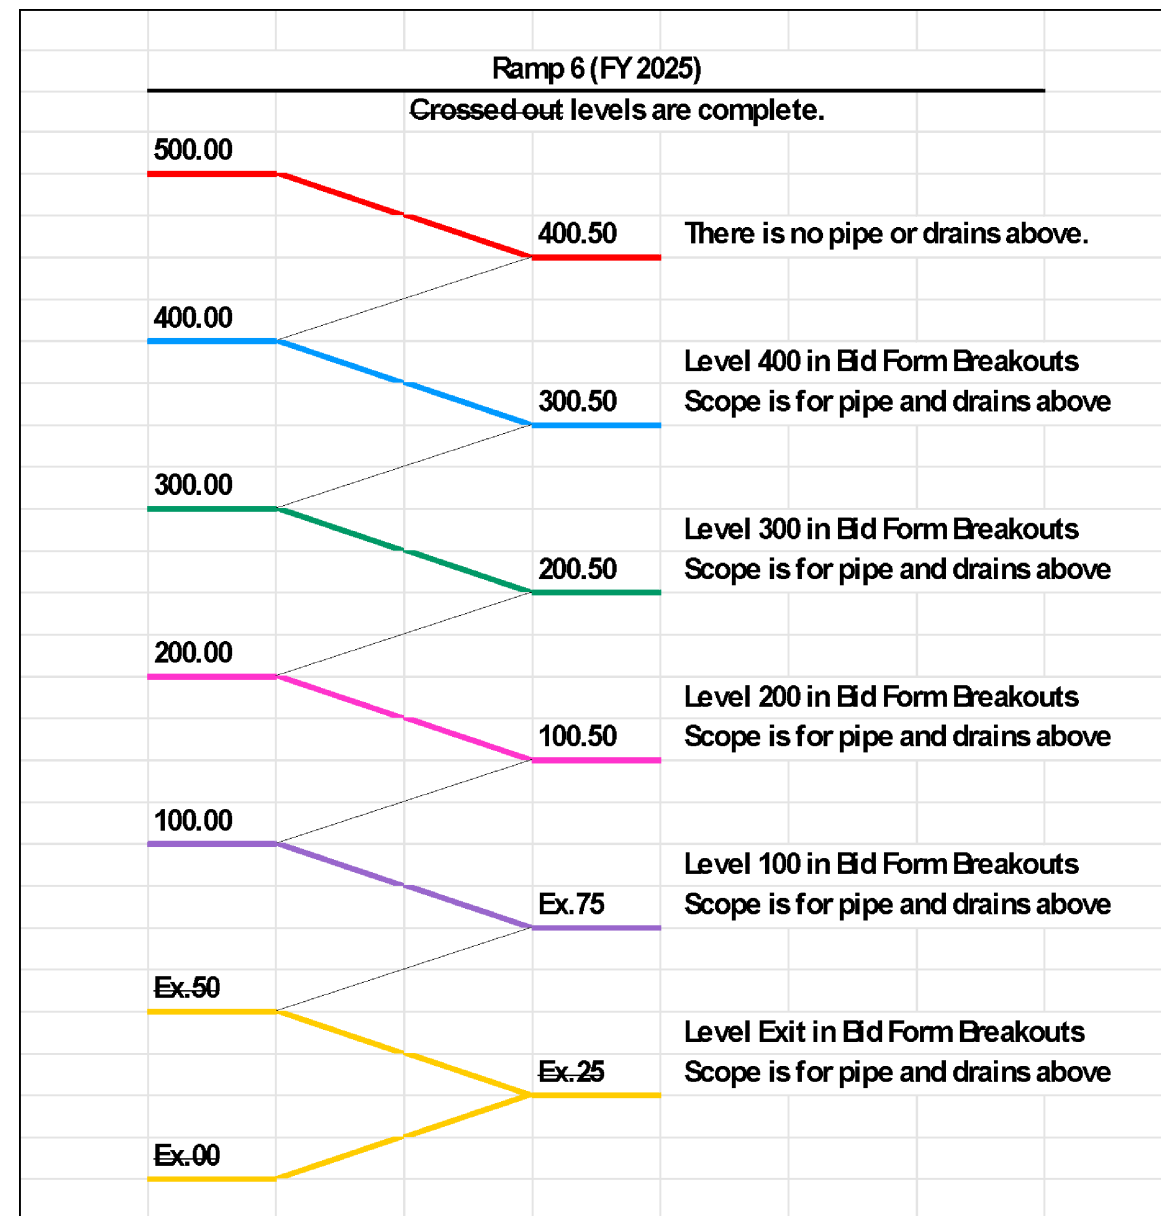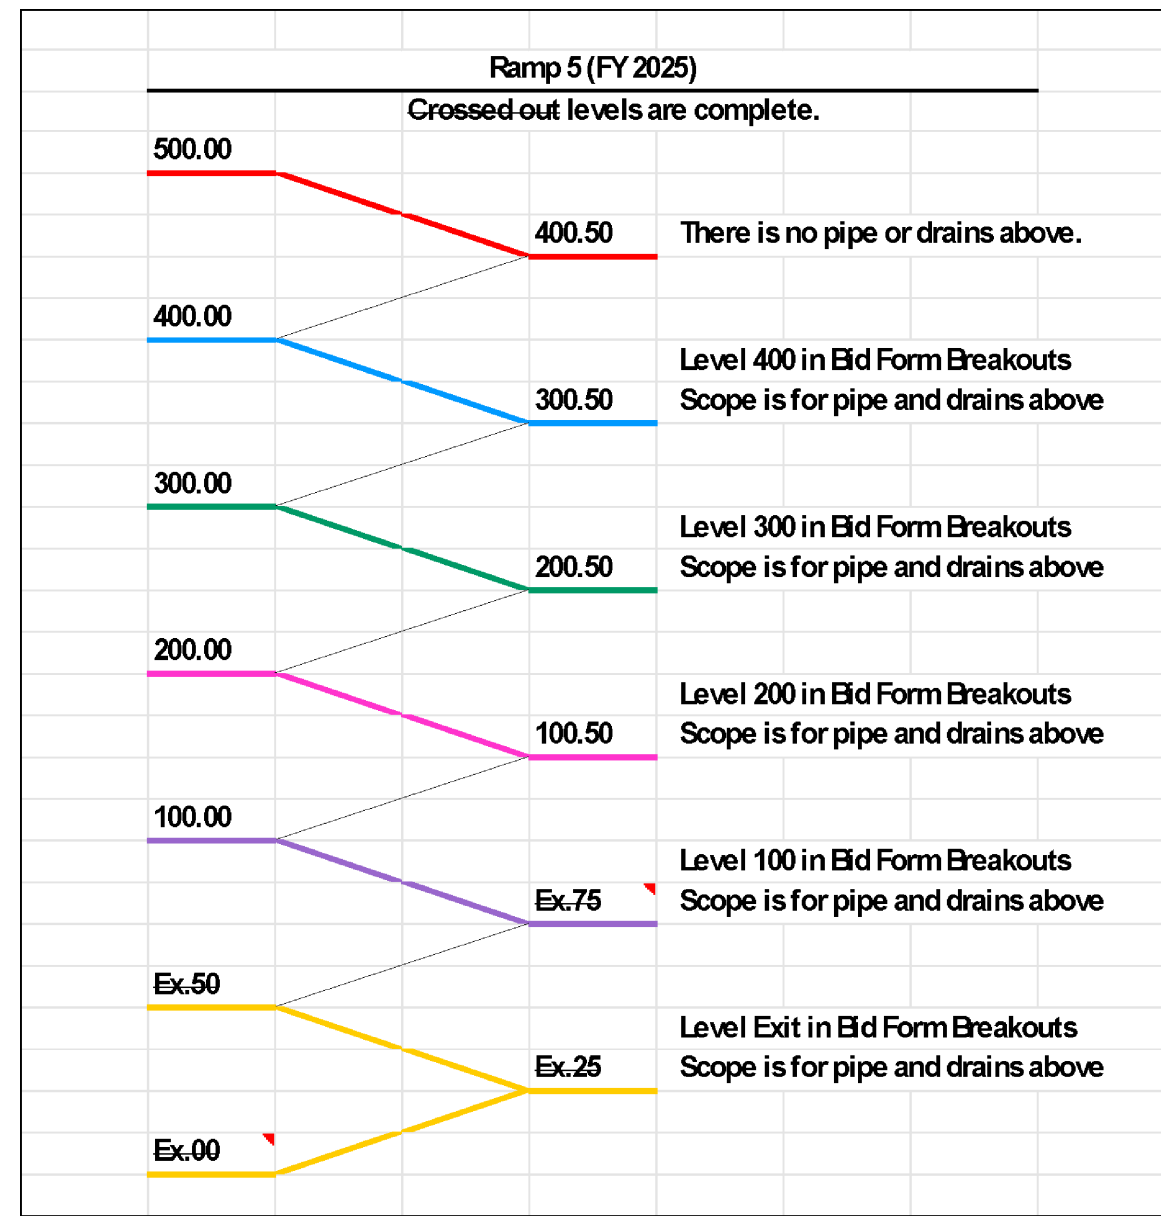

2 400 LEVEL PIPE - RAMP 05
SCALE: NO SCALE

- KEYED PLUMBING NEW WORK SHEET NOTES
- PIPE UP TO DRAIN RECEPTOR AT FLOOR ABOVE; EPOXY LINE THE EXISTING DRAIN RECEPTOR; PROVIDE NEW SCREWS FOR ALL DRAIN RECEPTOR TOP GRATES INCASES WHERE SCREWS ARE NO LONGER PRESENT. AT MINIMUM EACH DRAIN RECEPTOR TOP GRATE SHALL HAVE 2 SECURING SCREWS.
 - HORIZONTAL PIPING IS REPLACED WITH NEW CHARLOTTE PIPE CHEMDRAIN WITH CORZAN CPVC CHEMICAL WASTE PIPE AND FITTINGS (OR EQUIVALENT) TO MATCH TO OTHER RAMPS WHICH HAVE BEEN COMPLETED IN PAST PHASES THROUGHOUT THE BALLPARK.
 - EXISTING VERTICAL STACK SHALL BE EPOXY LINED.
 - PROVIDE NEW EPOXY COATING FOR INDICATED RECEPTORS AND STACKS. LINER SHALL BE COMPRISED OF ONE OF MORE LAYERS OF A FLEXIBLE NEEDLED FELT OR AN EQUIVALENT NONWOVEN OR WOVEN MATERIAL. REFER TO SPECIFICATION FOR ADDITIONAL DETAILS ON CRITERIA FOR ACCEPTABLE LINER PRODUCT

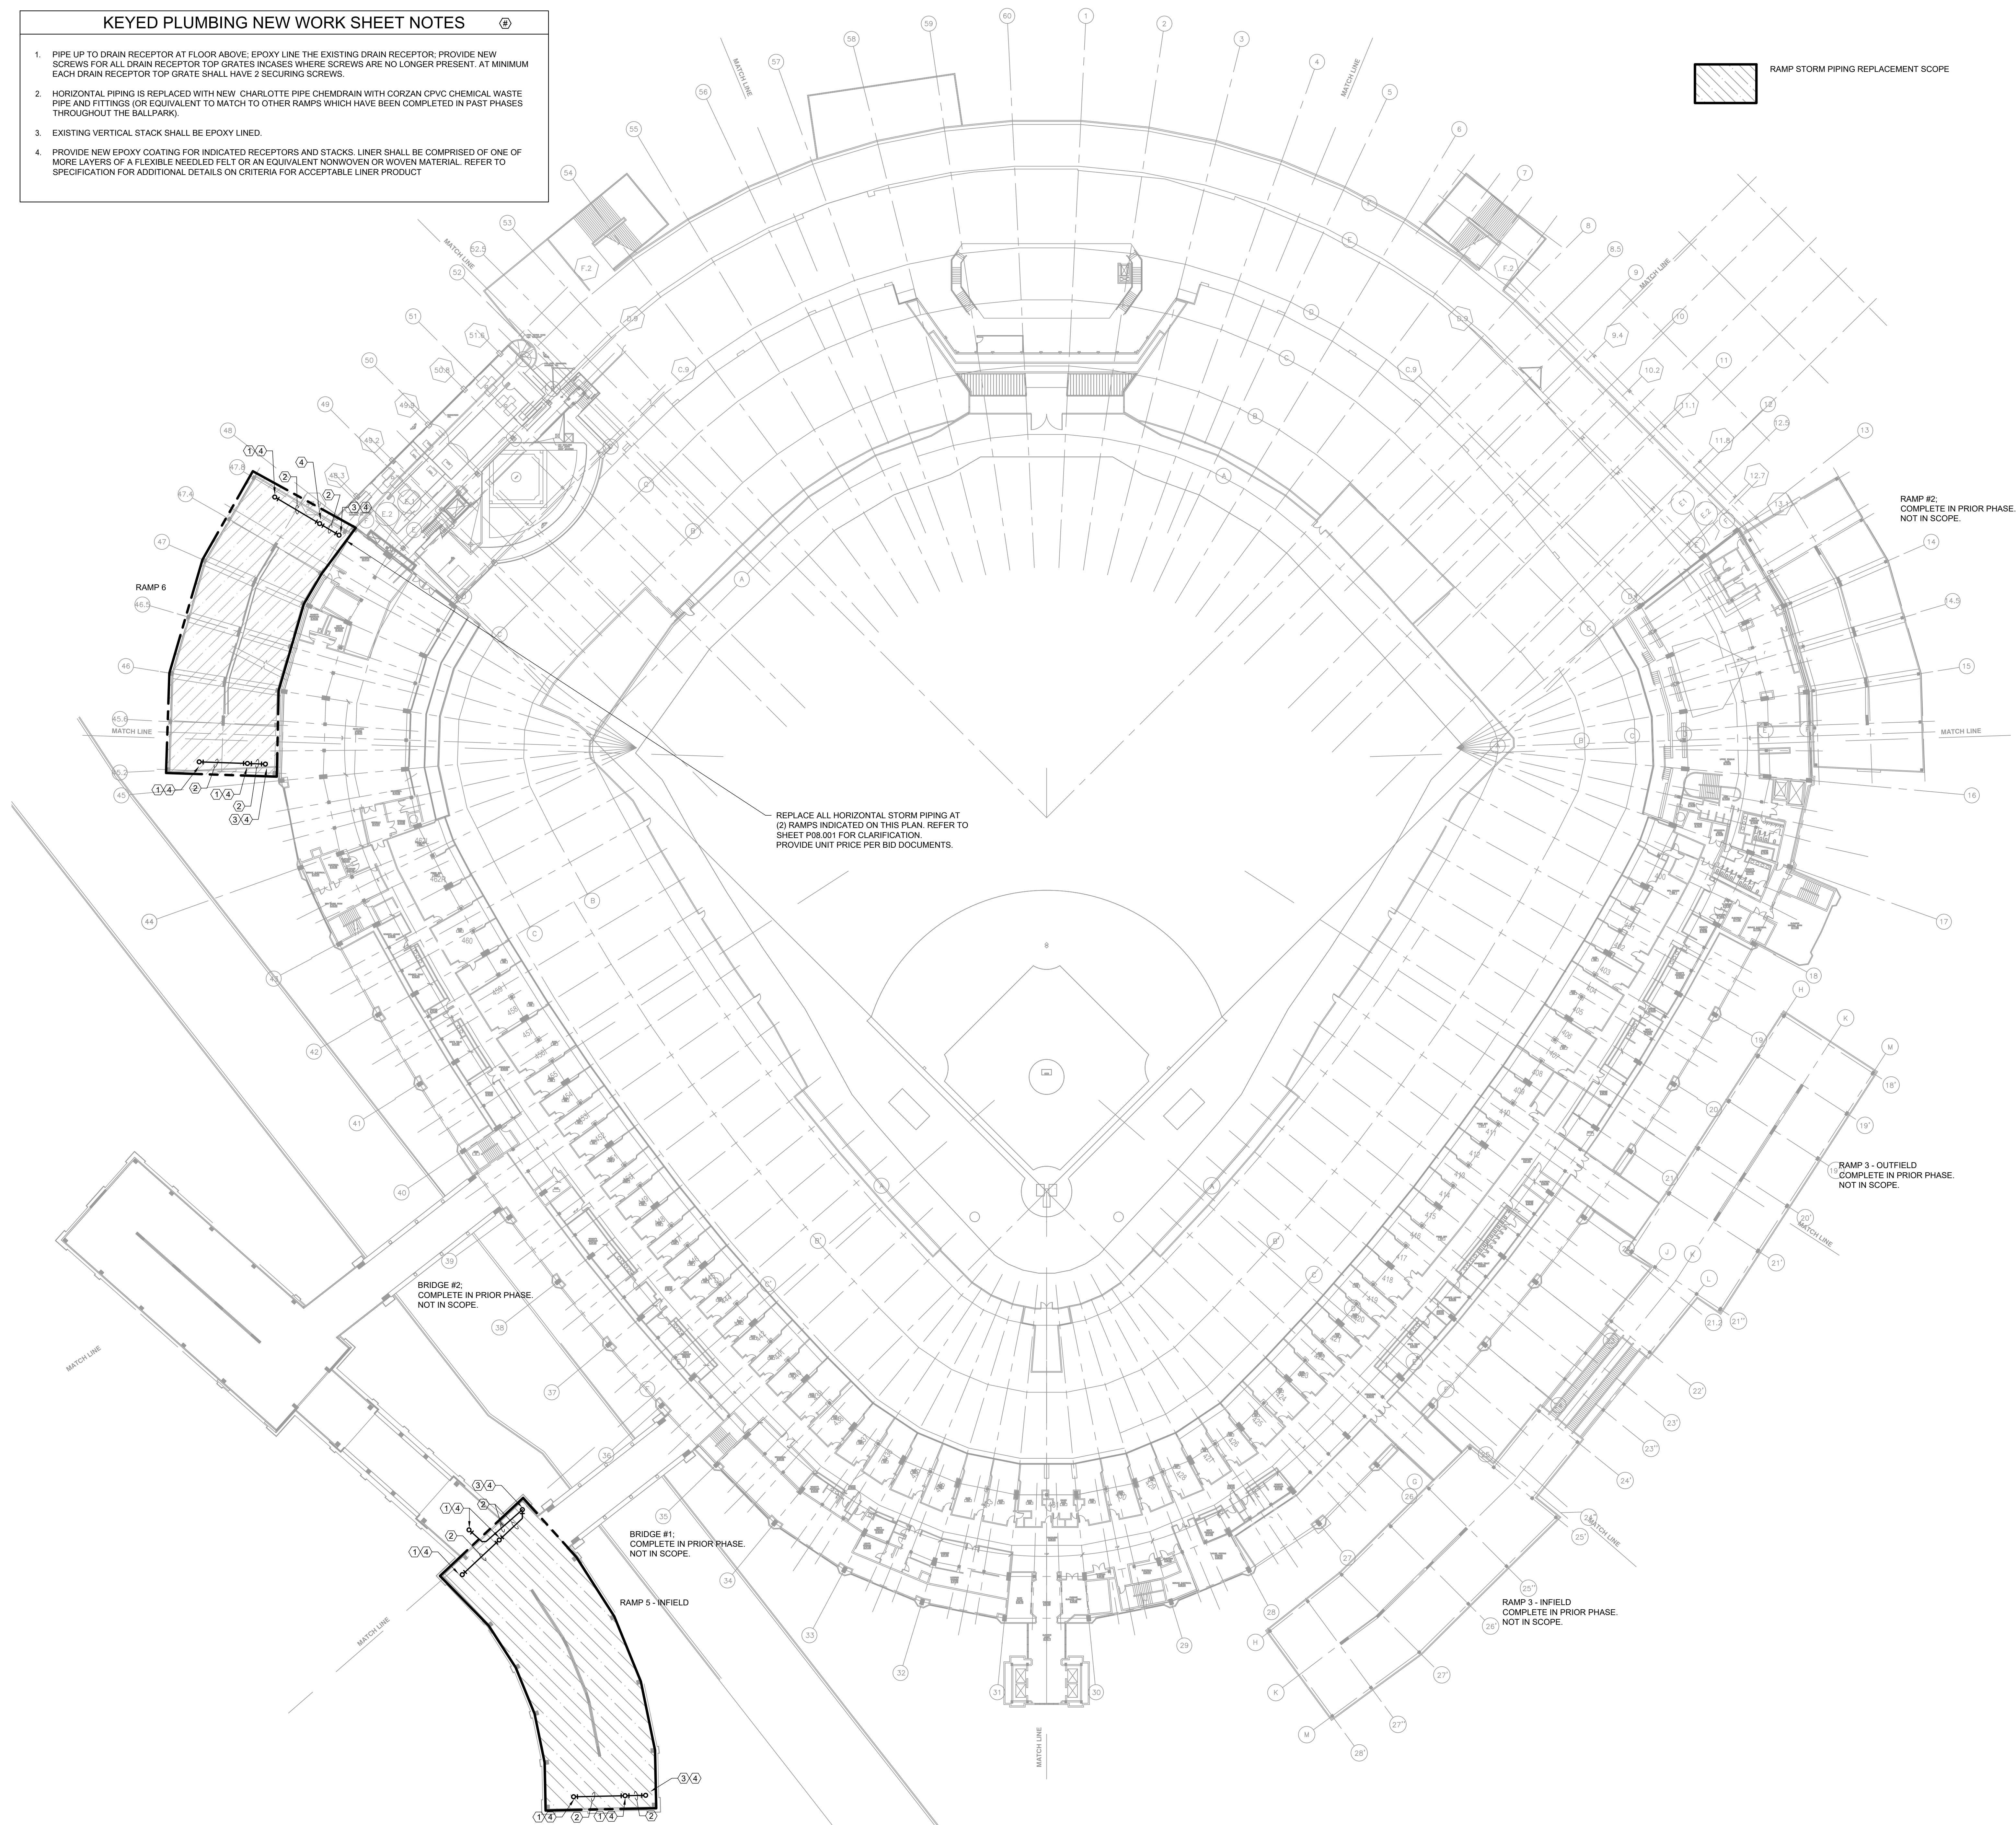


1 400 LEVEL OVERALL PLAN - PLUMBING WORK
SCALE: 1/32" = 1'-0"

KEYED PLUMBING DEMOLITION SHEET NOTES

- DEMOLISH EXISTING PIPING AS IDENTIFIED. DEMOLISH ALL EXISTING HANGERS.

KEY PLAN:

AREA OF WORK

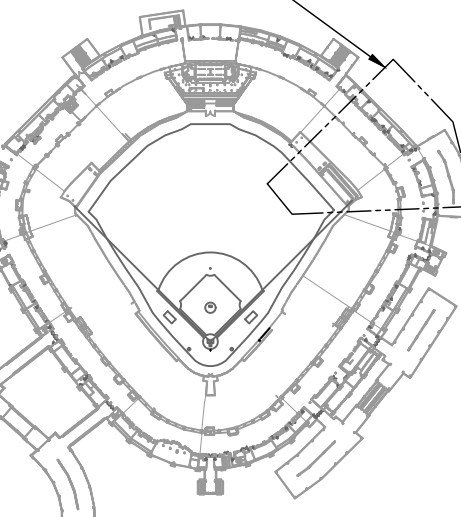

ISSUE/REVISION:

REV.	DATE	DESCRIPTION
1	11/12/2024	ISSUED FOR BID
2	11/22/2024	ISSUED FOR ADDENDUM 1

PROJECT:

GUARANTEED RATE FIELD -
WASTE/VENT PIPING FY2025

333 W 35TH STREET,
CHICAGO, ILLINOIS 60616

DRAWING TITLE:

PLUMBING DEMOLITION PLAN
- SERVICE LEVEL - SECTION 3

DESIGNED BY: CF
CHECKED BY: JG
PROJECT NO: 24310
SCALE: 1/8" = 1'-0"

SHEET NO:

PD03.S03

1 PLUMBING DEMOLITION PLAN - SERVICE LEVEL - SECTION 3 ENLARGED


SCALE: 1/8" = 1'-0"

KEYED PLUMBING NEW WORK SHEET NOTES

1. PROVIDE NEW PIPING AS IDENTIFIED; PROVIDE NEW HANGERS; PROVIDE NEW CONNECTIONS TO EXISTING PIPING.
2. SANITARY AND KITCHEN WASTE PIPE SHALL BE ORION/WATT'S BLUELINE FRPP ARW PIPE. PROVIDE NEW CONNECTIONS TO EXISTING PIPING.
3. SEE NEW EPOXY LINING SCOPE FOR EXISTING FLOOR DRAIN AT FLOOR ABOVE ON SHEET P03.103.

KEY PLAN:

AREA OF WORK

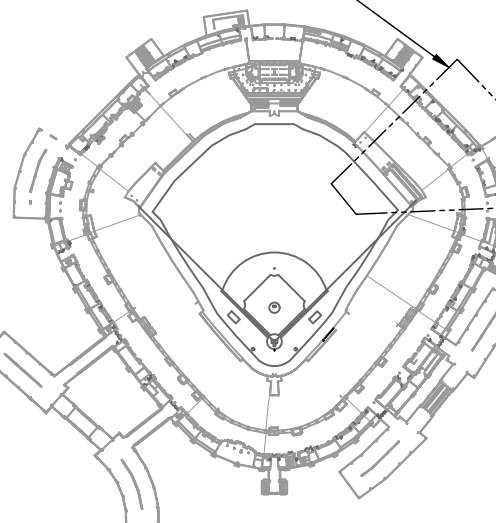

ISSUE/REVISION:

REV.	DATE	DESCRIPTION
1	11/12/2024	ISSUED FOR BID
2	11/22/2024	ISSUED FOR ADDENDUM 1

PROJECT:

GUARANTEED RATE FIELD -
WASTE/VENT PIPING FY2025

333 W 35TH STREET,
CHICAGO, ILLINOIS 60616

DRAWING TITLE:

PLUMBING NEW WORK PLANS
- SERVICE LEVEL - SECTION 3

DESIGNED BY: CF
CHECKED BY: JG
PROJECT NO: 24310
SCALE: 1/8" = 1'-0"

SHEET NO:

P03.S03

1 PLUMBING NEW WORK PLAN - SERVICE LEVEL - SECTION 3 ENLARGED


SCALE: 1/8" = 1'-0"

KEYED PLUMBING DEMOLITION SHEET NOTES

1. DEMOLISH EXISTING PIPING AS IDENTIFIED. DEMOLISH ALL EXISTING HANGERS.
2. CAREFULLY DEMOLISH EXISTING PIPING AS IDENTIFIED. HOWEVER, THE EXISTING HEAT TRACING SHALL BE KEPT AND REUSED; DO NOT DEMOLISH EXISTING HEAT TRACING. EXISTING TO REMAIN UPSTREAM PIPE IS ORIONWATTS BLUELINE FRPP ACID RESISTANT PIPING.
3. THE EXISTING HEAT TRACING (OBSERVED UNINSULATED) SHALL BE KEPT AND REUSED; DO NOT DEMOLISHED EXISTING HEAT TRACING. EXISTING TO REMAIN PIPE IS ORIONWATTS BLUELINE FRPP ACID RESISTANT PIPING.

KEY PLAN:

AREA OF WORK

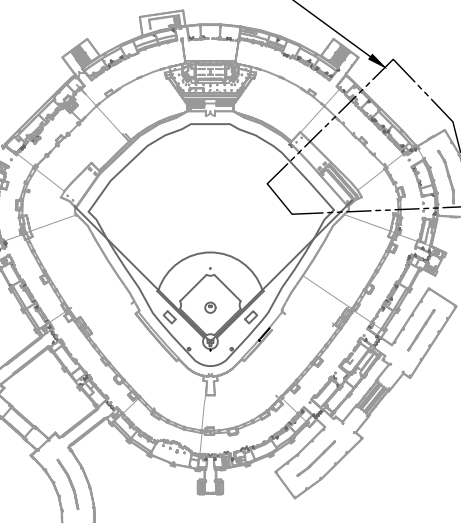

ISSUE/REVISION:

REV.	DATE	DESCRIPTION
1	11/19/2024	ISSUED FOR BID
2	11/20/2024	ISSUED FOR ADDENDUM 1

PROJECT:

GUARANTEED RATE FIELD -
WASTE/VENT PIPING FY2025

333 W 35TH STREET,
CHICAGO, ILLINOIS 60616

DRAWING TITLE:

PLUMBING DEMOLITION PLAN
- LEVEL 100 - SECTION 3


DESIGNED BY: CF
CHECKED BY: JG
PROJECT NO: 24310
SCALE: 1/8" = 1'-0"

SHEET NO.

PD03.103

KEYED PLUMBING NEW WORK SHEET NOTES

1. PROVIDE NEW PIPING AS IDENTIFIED; PROVIDE NEW HANGERS; PROVIDE NEW CONNECTIONS TO EXISTING PIPING.
2. SANITARY AND KITCHEN WASTE PIPE SHALL BE ORION/WATT'S BLUELINE FRPP ARW PIPE. PROVIDE NEW CONNECTIONS TO EXISTING PIPING.
3. EXISTING TO REMAIN UPSTREAM PIPE IS ORION/WATT'S BLUELINE FRPP ACID RESISTANT PIPING. NEW CONNECTIONS OF NEW FRPP TO EXISTING FRPP SHALL BE ELECTRO-FUSED; CLAMP UNION CONNECTIONS WILL NOT BE ALLOWED BETWEEN NEW AND EXISTING FRPP.
4. REINSTALL/MAINTAIN EXISTING TO REMAIN HEAT TRACING; SEE DEMOLITION NOTES WHERE EXISTING HEAT TRACING IS TO REMAIN. PROVIDE NEW PIPE INSULATION ON ALL NEW PIPING TO KEEP HEAT OF HEAT TRACING PROTECTING THE PIPING AND ON THE SECTION OF EXISTING PIPING WHERE INSULATION IS MISSING AS IDENTIFIED IN PHOTO BELOW. MATCH EXISTING PIPE INSULATION (BUT NOT LESS THAN 2" THICK).
5. PROVIDE NEW EPOXY COATING FOR INDICATED DRAIN. LINER SHALL BE COMPRISED OF ONE OF MORE LAYERS OF A FLEXIBLE NEEDED FELT OR AN EQUIVALENT NONWOVEN OR WOVEN MATERIAL. REFER TO SPECIFICATION FOR ADDITIONAL DETAILS ON CRITERIA FOR ACCEPTABLE LINER PRODUCT. PC TO FIELD VERIFY LOCATION OF DRAIN.

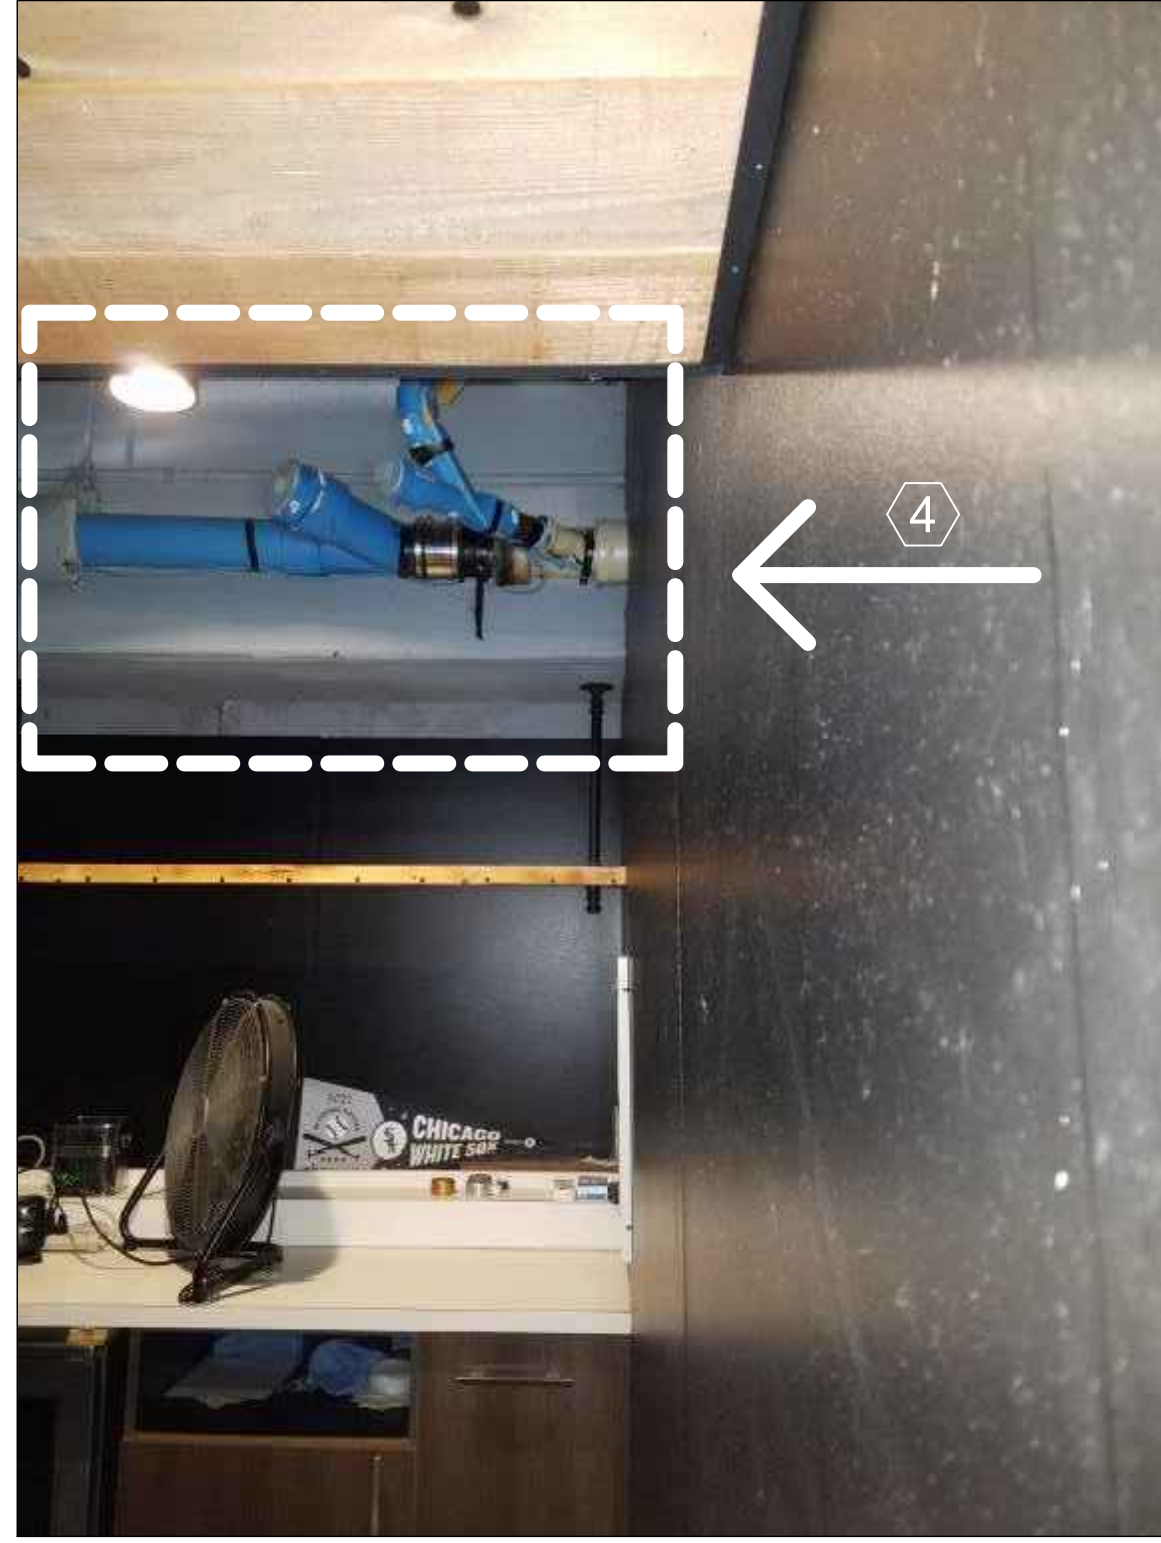


2 REPLACE MISSING PIPE INSULATION
SCALE: NO SCALE

3

1 PLUMBING NEW WORK PLAN - 100 LEVEL - SECTION 3 ENLARGED
SCALE: 1/8" = 1'-0"

KEY PLAN:

AREA OF WORK

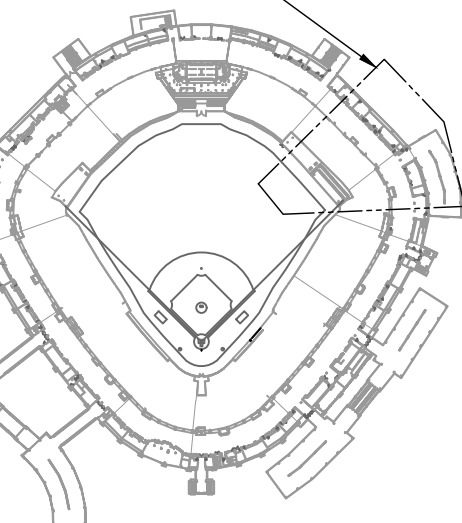

ISSUE/REVISION:

REV.	DATE	DESCRIPTION
1	11/12/2024	ISSUED FOR BID
2	11/22/2024	ISSUED FOR ADDENDUM 1

PROJECT:

GUARANTEED RATE FIELD -
WASTE/VENT PIPING FY2025

333 W 35TH STREET,
CHICAGO, ILLINOIS 60616

DRAWING TITLE:

PLUMBING NEW WORK PLAN -
LEVEL 100 - SECTION 3


DESIGNED BY: CF
CHECKED BY: JG
PROJECT NO: 24310
SCALE: 1/8" = 1'-0"

SHEET NO:


P03.103

KEYED PLUMBING DEMOLITION SHEET NOTES

1. DEMOLISH EXISTING PIPING AS IDENTIFIED. DEMOLISH ALL EXISTING HANGERS.

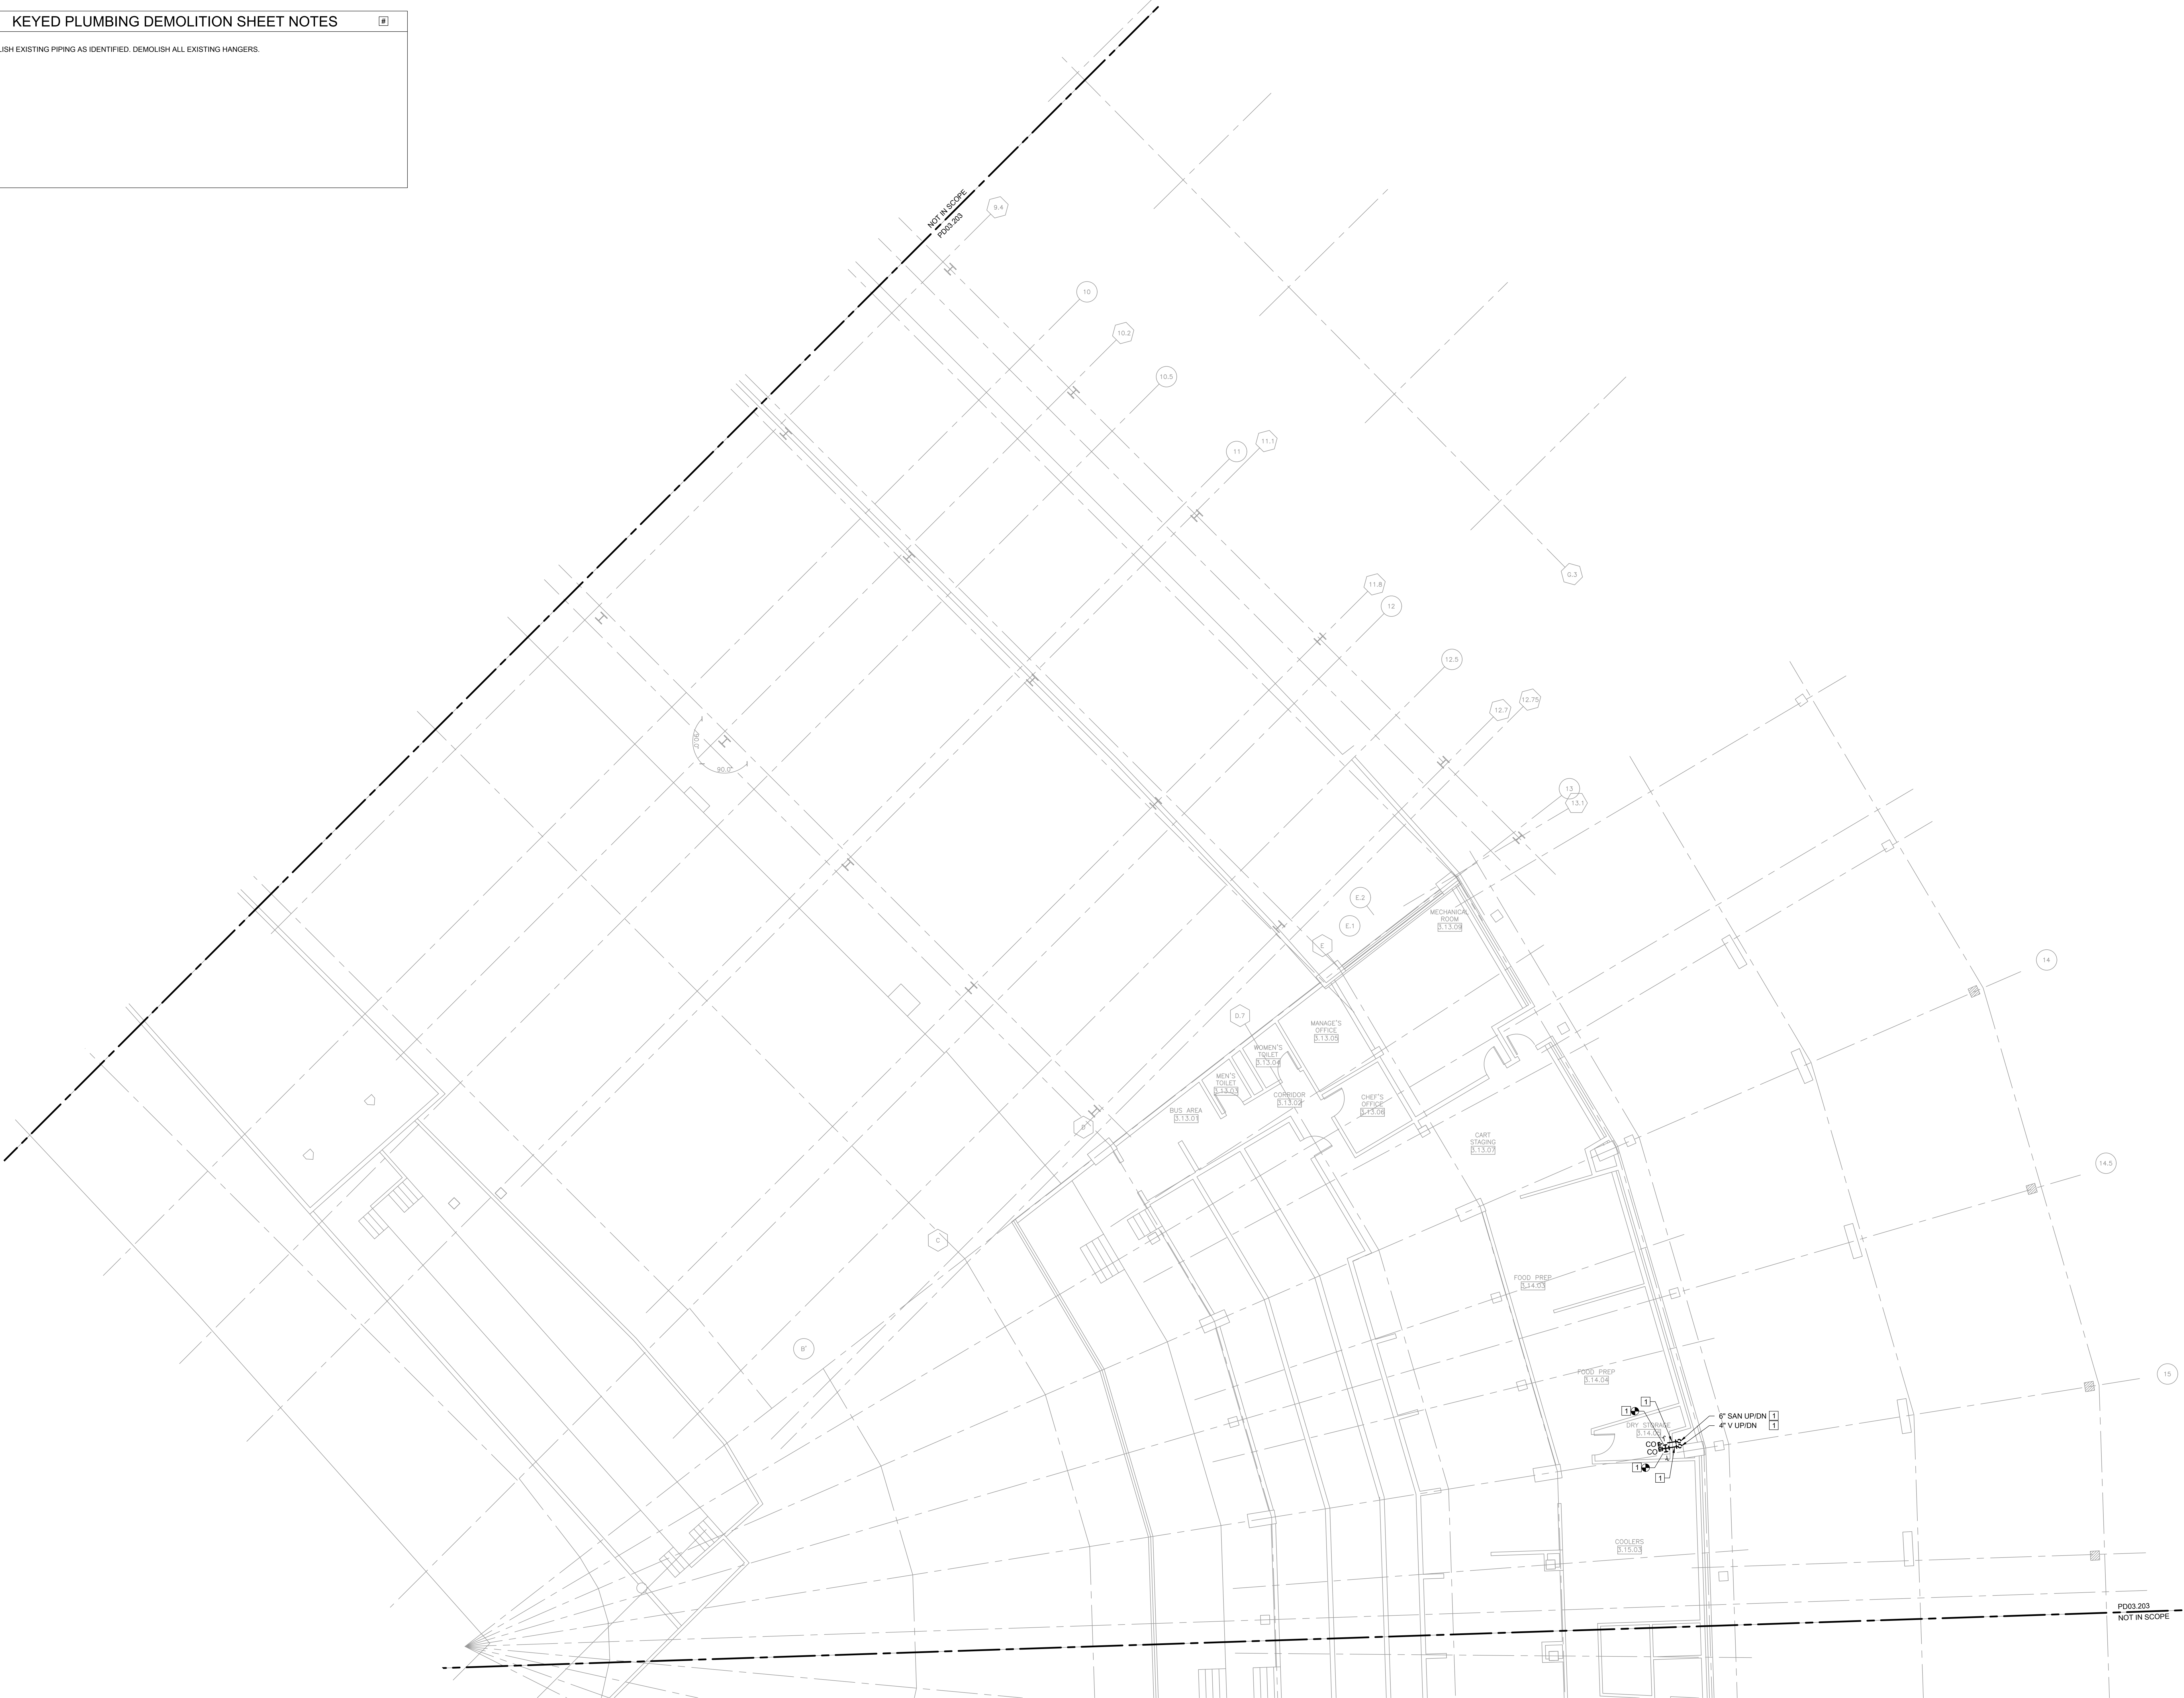

1 PLUMBING DEMOLITION PLAN - 200 LEVEL - SECTION 3 ENLARGED

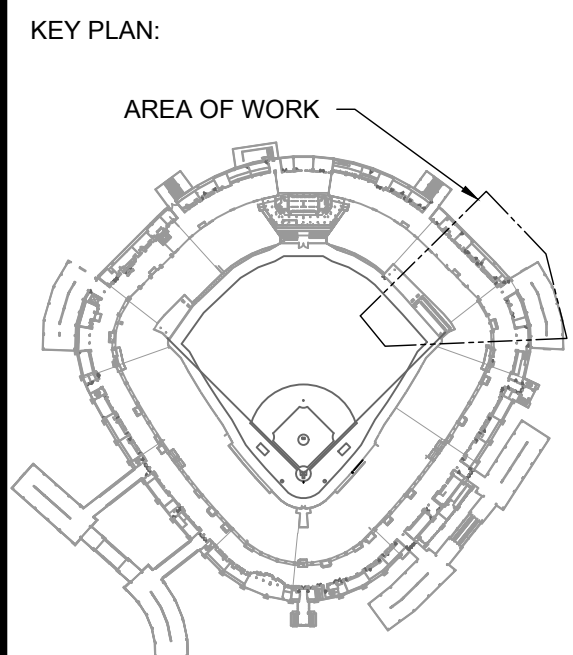

ISSUE/REVISION:		
REV.	DATE	DESCRIPTION
	11/12/2024	ISSUED FOR BID
1	11/22/2024	ISSUED FOR ADDENDUM 1

PROJECT:
GUARANTEED RATE FIELD -
WASTE/VENT PIPING FY2025

333 W 35TH STREET,
CHICAGO, ILLINOIS 60616

DRAWING TITLE:
PLUMBING DEMOLITION PLAN
- LEVEL 200 - SECTION 3

DESIGNED BY:	CF
CHECKED BY:	JG
PROJECT NO:	24310
SCALE:	1/8" = 1'-0"

SHEET NO.

PD03.203


KEYED PLUMBING NEW WORK SHEET NOTES

1. PROVIDE NEW PIPING AS IDENTIFIED. PROVIDE NEW HANGERS. PROVIDE NEW CONNECTIONS TO EXISTING PIPING.

2. SANITARY AND KITCHEN WASTE PIPE SHALL BE ORION/WATT'S BLUELINE FRPP ARW PIPE. PROVIDE NEW CONNECTIONS TO EXISTING PIPING.



1 PLUMBING NEW WORK PLAN - 200 LEVEL - SECTION 3 ENLARGED

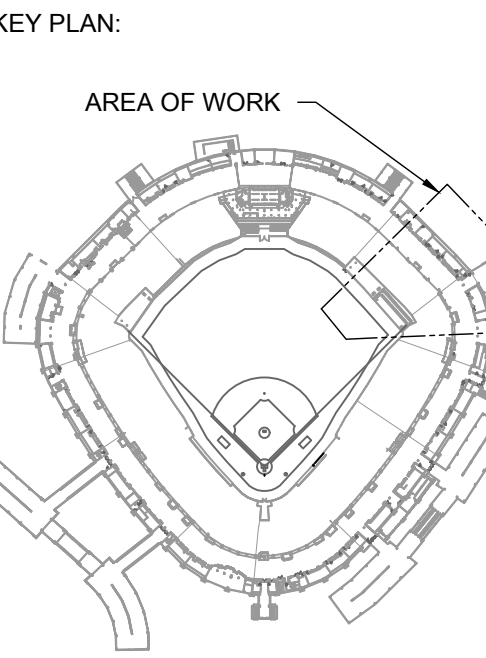

ISSUE/REVISION:		
REV.	DATE	DESCRIPTION
1	11/12/2024	ISSUED FOR BID
2	11/22/2024	ISSUED FOR ADDENDUM 1

PROJECT:
GUARANTEED RATE FIELD -
WASTE/VENT PIPING FY2025

333 W 35TH STREET,
CHICAGO, ILLINOIS 60616

DRAWING TITLE:
PLUMBING NEW WORK PLAN -
LEVEL 200 - SECTION 3

DESIGNED BY:	CF
CHECKED BY:	JG
PROJECT NO:	24310
SCALE:	1/8" = 1'-0"


SHEET NO.
P03.203

KEYED PLUMBING DEMOLITION SHEET NOTES

- DEMOLISH EXISTING PIPING AS IDENTIFIED. DEMOLISH ALL EXISTING HANGERS.
- KITCHEN WASTE PIPE ON THIS FLOOR IS ROUTED IN THE CEILING SPACE AND IS NOT ASSOCIATED WITH THIS STACK. THIS KITCHEN WASTE PIPE IS ALREADY CONVERTED TO ORION WATTS BLUELINE FRPP PIPING.

KEY PLAN:

AREA OF WORK

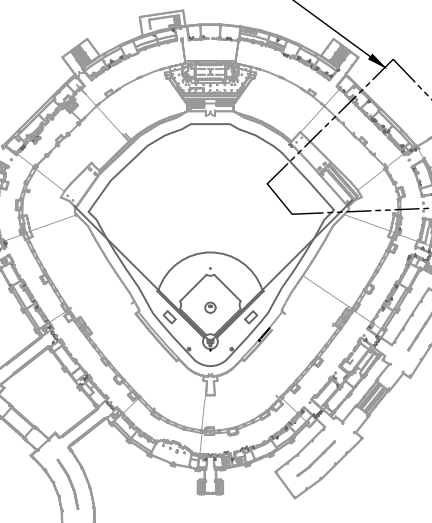

ISSUE/REVISION:

REV.	DATE	DESCRIPTION
1	11/12/2024	ISSUED FOR BID
2	11/29/2024	ISSUED FOR ADDENDUM 1

PROJECT:

GUARANTEED RATE FIELD -
WASTE/VENT PIPING FY2025

333 W 35TH STREET,
CHICAGO, ILLINOIS 60616

DRAWING TITLE:

PLUMBING DEMOLITION PLAN
- LEVEL 300 - SECTION 3

DESIGNED BY: CF
CHECKED BY: JG
PROJECT NO: 24310
SCALE: 1/8" = 1'-0"

SHEET NO:

PD03.303

3

1 PLUMBING DEMOLITION PLAN - 300 LEVEL - SECTION 3 ENLARGED

SCALE: 1/8" = 1'-0"



KEYED PLUMBING NEW WORK SHEET NOTES

1.

PROVIDE NEW PIPING AS IDENTIFIED; PROVIDE NEW HANGERS. PROVIDE NEW CONNECTIONS TO EXISTING PIPING.

2.


SANITARY AND KITCHEN WASTE PIPE SHALL BE ORION/WATTS BLUELINE FRPP ARW PIPE. PROVIDE NEW CONNECTIONS TO EXISTING PIPING.

3.

EXISTING TO REMAIN UPSTREAM PIPE IS ORION/WATTS BLUELINE FRPP ACID RESISTANT PIPING; NEW CONNECTIONS OF NEW FRPP TO EXISTING FRPP SHALL BE ELECTRO-FUSED; CLAMP UNION CONNECTIONS WILL NOT BE ALLOWED BETWEEN NEW AND EXISTING FRPP.

4.

KITCHEN WASTE PIPE ON THIS FLOOR IS ROUTED IN THE CEILING SPACE AND IS NOT ASSOCIATED WITH THIS STACK. THIS KITCHEN WASTE PIPE IS ALREADY CONVERTED TO ORION/WATTS BLUELINE FRPP PIPING.

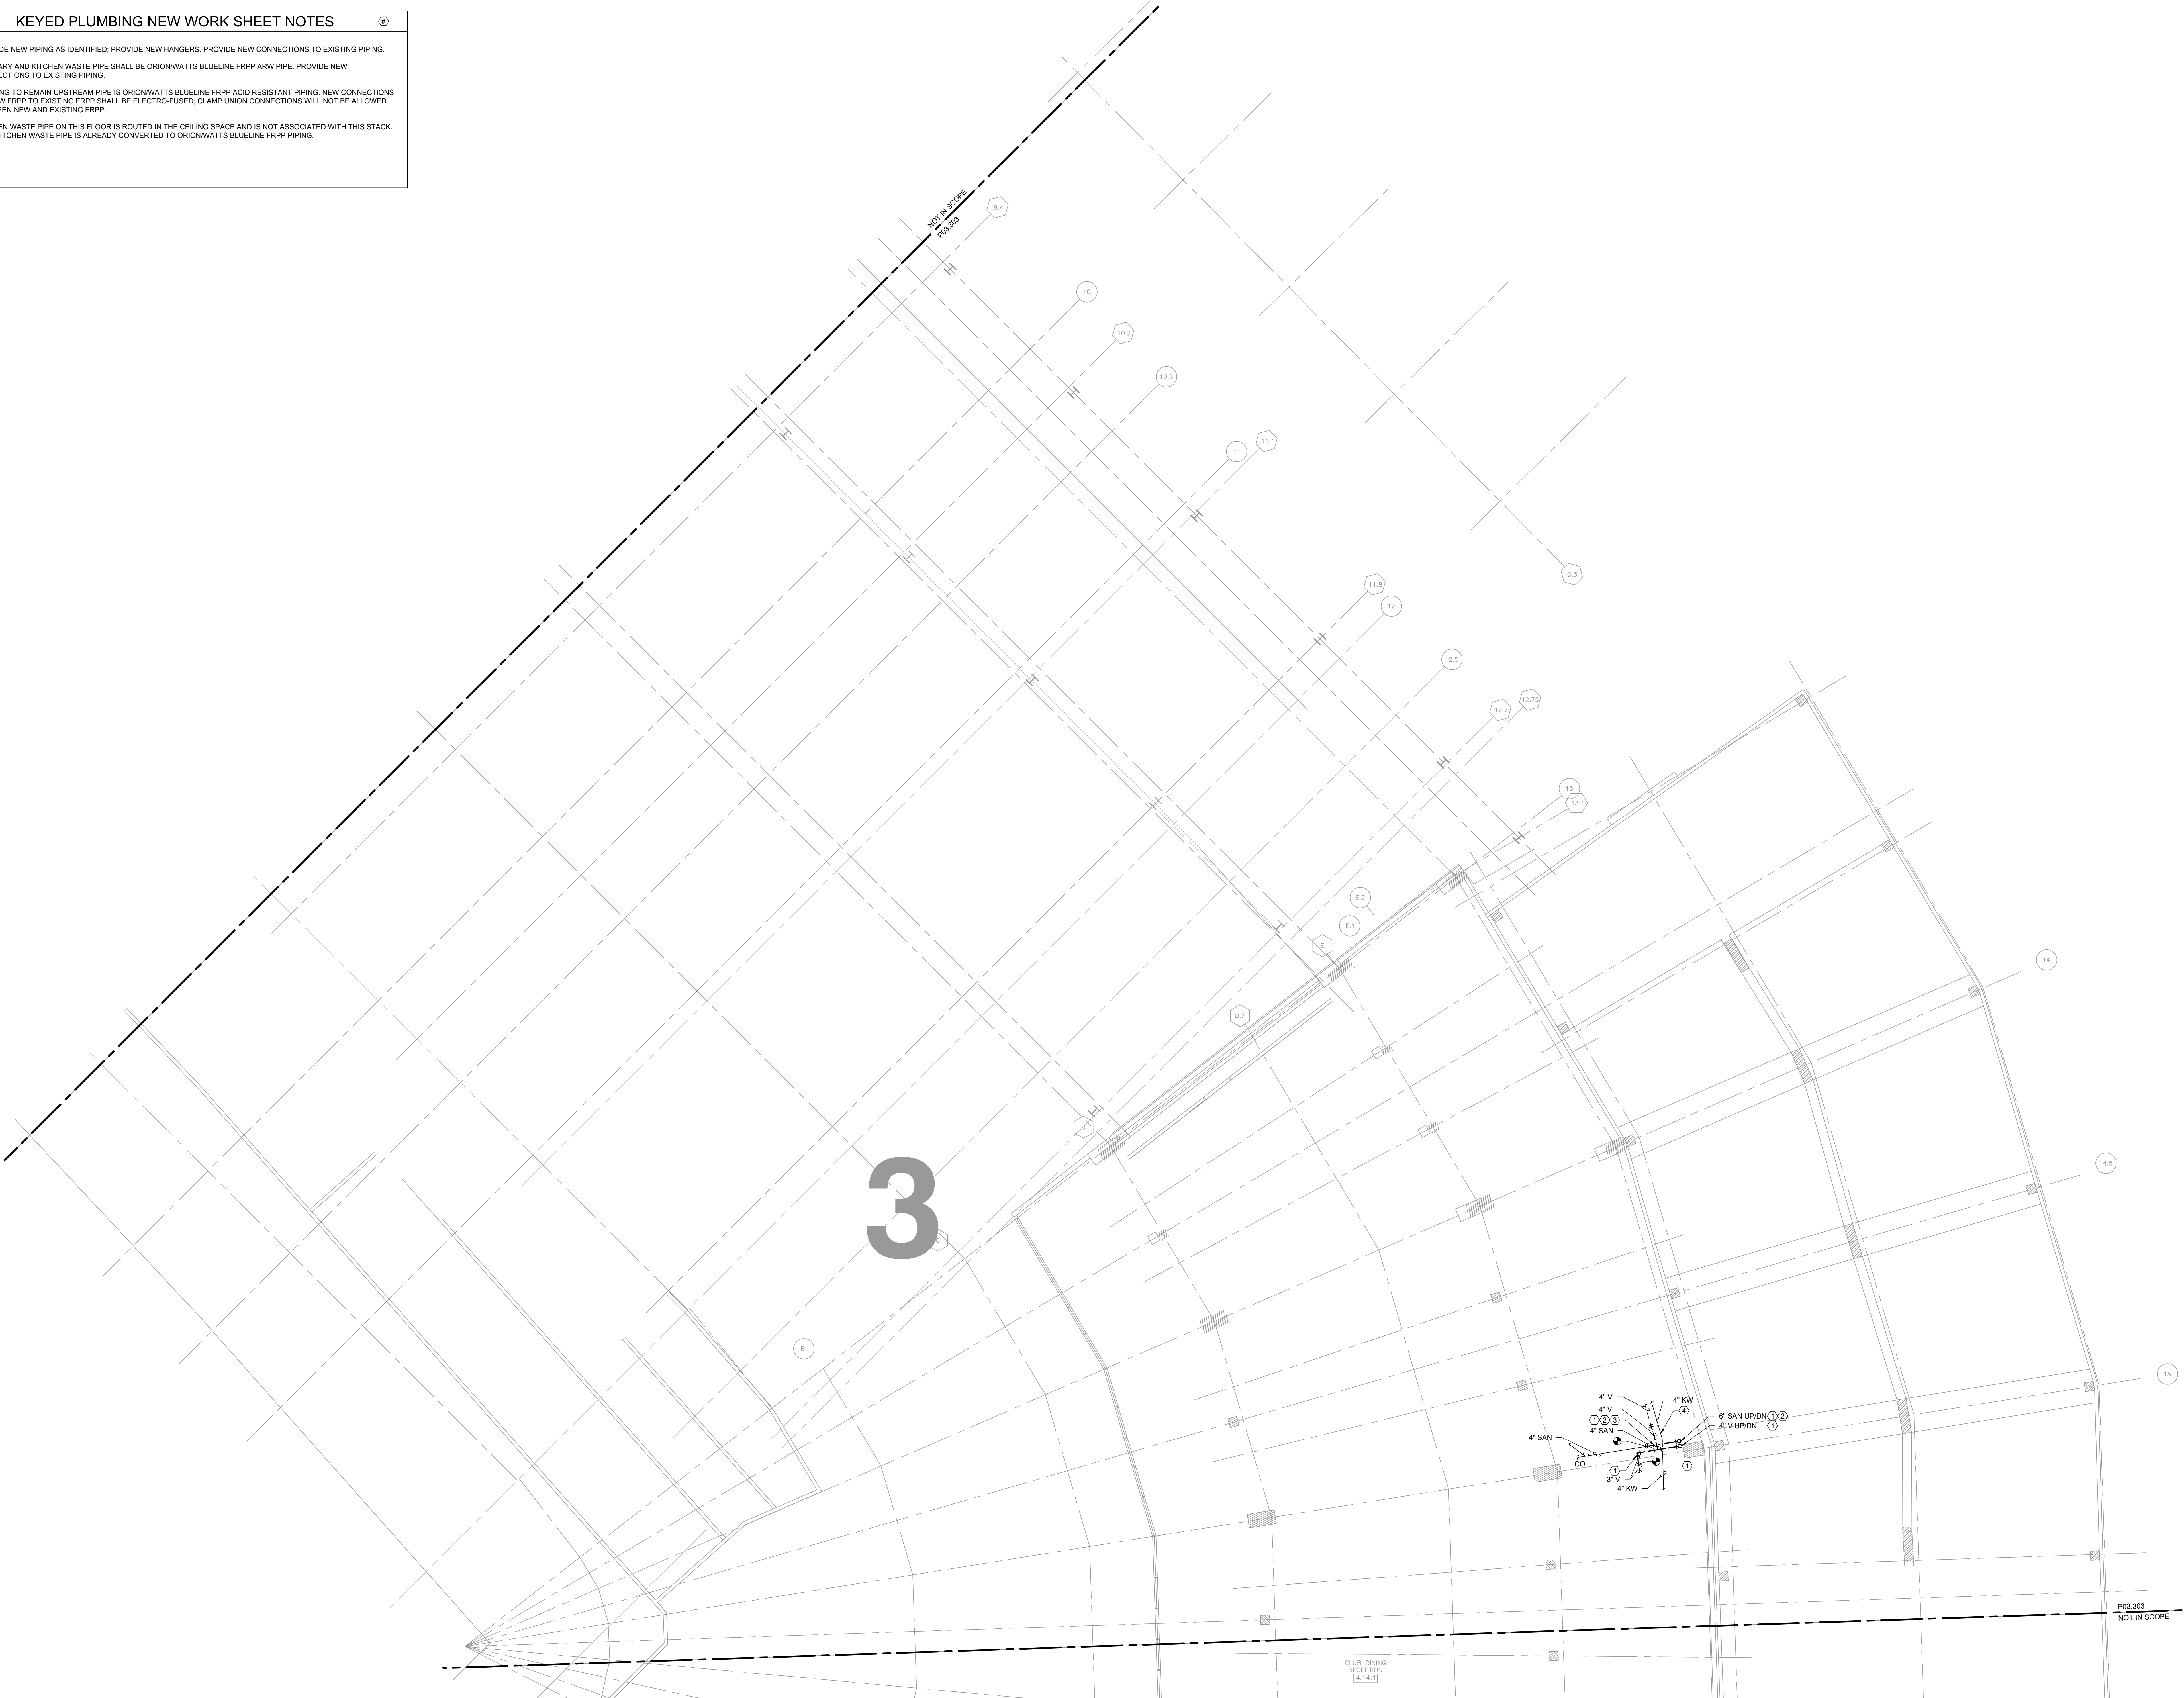

1

PLUMBING NEW WORK PLAN - 300 LEVEL - SECTION 3 ENLARGED

SCALE: 1/8" = 1'-0"

0 2 8 16

North Arrow




elaraeng.com | (708) 236-0300



ILLINOIS SPORT FACILITIES AUTHORITY



KEY PLAN:

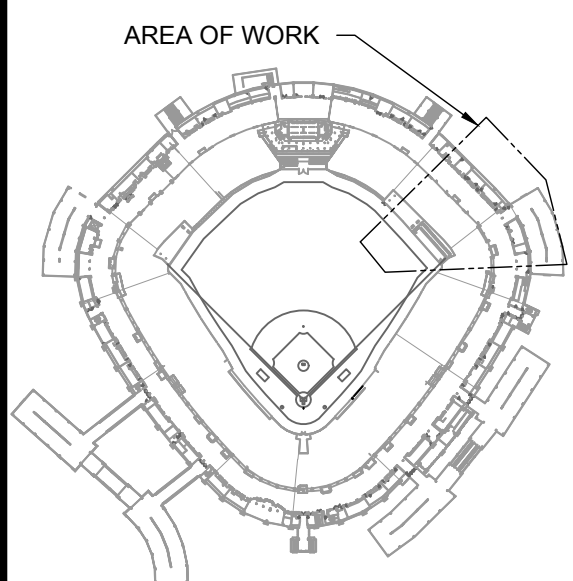

ISSUE/REVISION:

REV.	DATE	DESCRIPTION
1	11/12/2024	ISSUED FOR BID
2	11/29/2024	ISSUED FOR ADDENDUM 1

PROJECT:

GUARANTEED RATE FIELD - WASTE/VENT PIPING FY2025

333 W 35TH STREET, CHICAGO, ILLINOIS 60616

DRAWING TITLE:

PLUMBING NEW WORK PLAN - LEVEL 300 - SECTION 3

DESIGNED BY:

CF

CHECKED BY:

JG

PROJECT NO:

24310

SCALE:

1/8" = 1'-0"

SHEET NO.

P03.303


KEYED PLUMBING DEMOLITION SHEET NOTES

1. DEMOLISH EXISTING PIPING AS IDENTIFIED. DEMOLISH ALL EXISTING HANGERS.



KEY PLAN:

AREA OF WORK

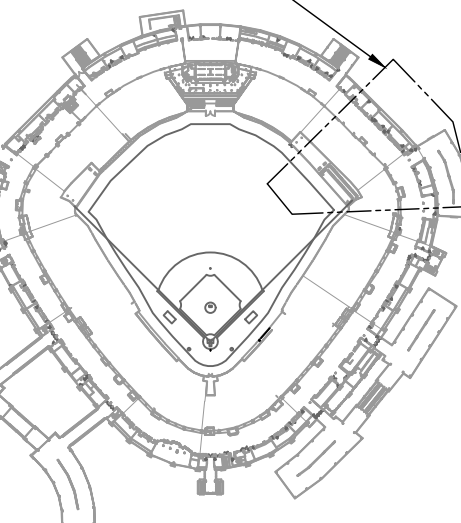

ISSUE/REVISION:

REV.	DATE	DESCRIPTION
1	11/12/2024	ISSUED FOR BID
2	11/29/2024	ISSUED FOR ADDENDUM 1

PROJECT:
GUARANTEED RATE FIELD -
WASTE/VENT PIPING FY2025

333 W 35TH STREET,
CHICAGO, ILLINOIS 60616

DRAWING TITLE:
PLUMBING DEMOLITION PLAN
- LEVEL 400 - SECTION 3

DESIGNED BY: CF
CHECKED BY: JG
PROJECT NO: 24310
SCALE: 1/8" = 1'-0"

SHEET NO:

PD03.403

1 PLUMBING DEMOLITION PLAN - 400 LEVEL - SECTION 3 ENLARGED

SCALE: 1/8" = 1'-0"



PD03.403
NOT IN SCOPE

UPPER STADIUM
CLUB


KEYED PLUMBING NEW WORK SHEET NOTES

1. PROVIDE NEW PIPING AS IDENTIFIED. PROVIDE NEW HANGERS. PROVIDE NEW CONNECTIONS TO EXISTING PIPING.
2. SANITARY WASTE PIPE SHALL BE ORIONWATTS BLUELINE FRPP ARW PIPE. PROVIDE NEW CONNECTIONS TO EXISTING PIPING.
3. EXISTING TO REMAIN UPSTREAM PIPE IS ORIONWATTS BLUELINE FRPP ACID RESISTANT PIPING. NEW CONNECTIONS OF NEW FRPP TO EXISTING FRPP SHALL BE ELECTRO-FUSED. CLAMP UNION CONNECTIONS WILL NOT BE ALLOWED BETWEEN NEW AND EXISTING FRPP.



KEY PLAN:

AREA OF WORK

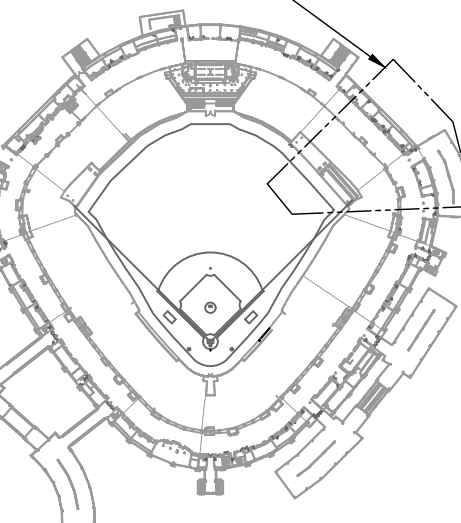

ISSUE/REVISION:

REV.	DATE	DESCRIPTION
1	11/12/2024	ISSUED FOR BID
2	11/22/2024	ISSUED FOR ADDENDUM 1

PROJECT:

GUARANTEED RATE FIELD -
WASTE/VENT PIPING FY2025

333 W 35TH STREET,
CHICAGO, ILLINOIS 60616

DRAWING TITLE:

PLUMBING NEW WORK PLAN -
LEVEL 400 - SECTION 3

DESIGNED BY: CF
CHECKED BY: JG
PROJECT NO: 24310
SCALE: 1/8" = 1'-0"

SHEET NO:

P03.403


1 PLUMBING NEW WORK PLAN - 400 LEVEL - SECTION 3 ENLARGED

SCALE: 1/8" = 1'-0"



KEYED PLUMBING DEMOLITION SHEET NOTES

1. DEMOLISH EXISTING PIPING AS IDENTIFIED. PROVIDE NEW CONNECTIONS TO EXISTING PIPING, DEMOLISH WITHIN SPACE OF LEVEL 500 NEAR FLOOR.

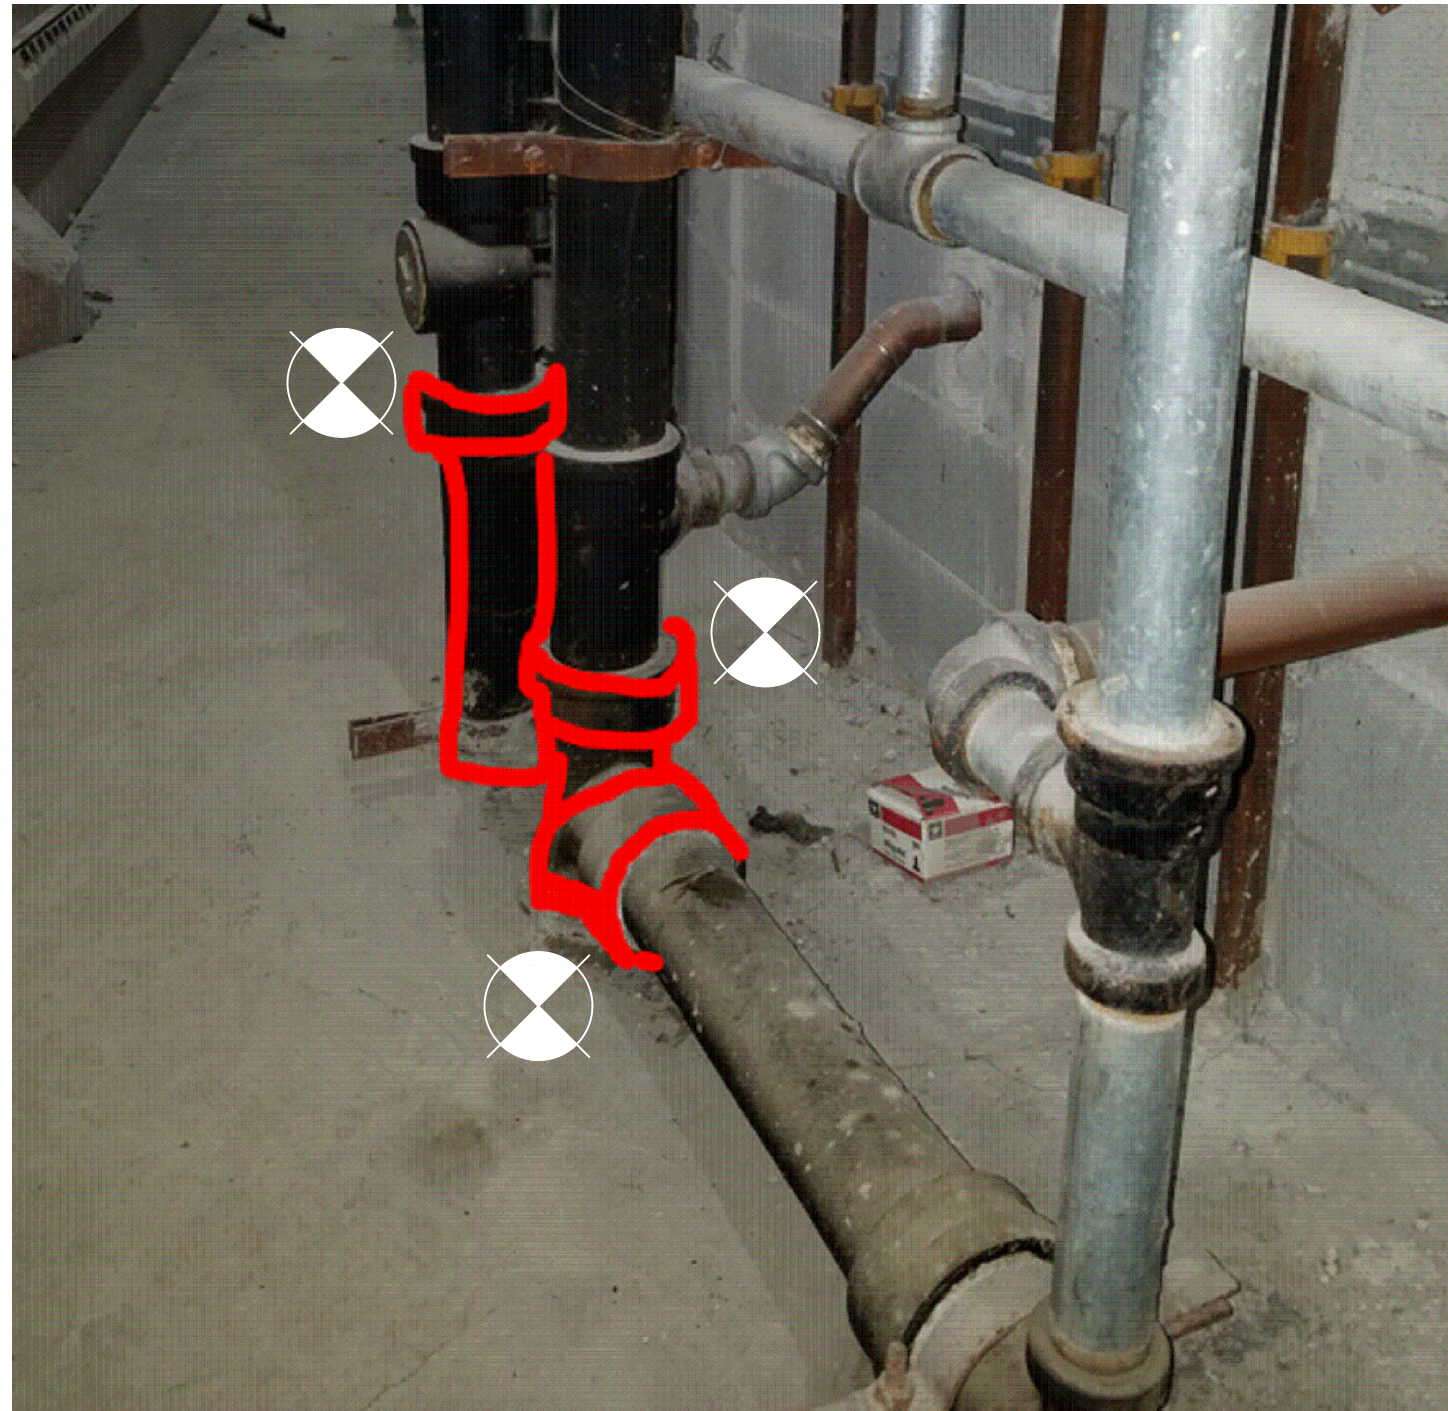

DEMOLISHED PIPE (RED HIGHLIGHT)


2 SCALE: NO SCALE

1 PLUMBING DEMOLITION PLAN - 500 LEVEL - SECTION 3 ENLARGED

SCALE: 1/8" = 1'-0"

KEY PLAN:

AREA OF WORK

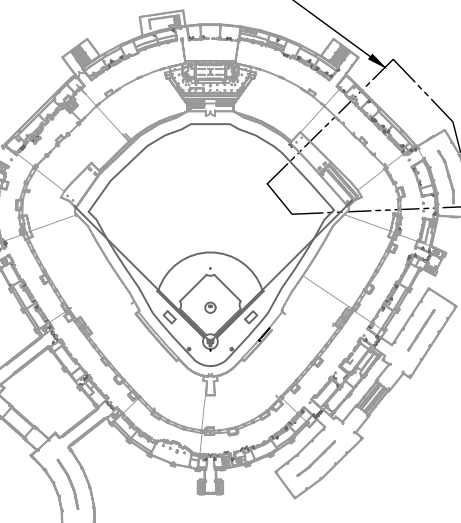

ISSUE/REVISION:

REV.	DATE	DESCRIPTION
1	11/12/2024	ISSUED FOR BID
2	11/22/2024	ISSUED FOR ADDENDUM 1

PROJECT:

GUARANTEED RATE FIELD -
WASTE/VENT PIPING FY2025

333 W 35TH STREET,
CHICAGO, ILLINOIS 60616

DRAWING TITLE:

PLUMBING DEMOLITION PLAN
- LEVEL 500 - SECTION 3


DESIGNED BY: CF
CHECKED BY: JG
PROJECT NO: 24310
SCALE: 1/8" = 1'-0"

SHEET NO:

PD03.503

KEYED PLUMBING NEW WORK SHEET NOTES


1. PROVIDE NEW PIPING AS IDENTIFIED. PROVIDE NEW CONNECTIONS TO EXISTING PIPING WITHIN SPACE OF LEVEL 500 NEAR FLOOR.
2. SANITARY WASTE PIPE SHALL BE ORION/WATTS BLUELINE FRPP ARW PIPE. PROVIDE NEW CONNECTIONS TO EXISTING PIPING.

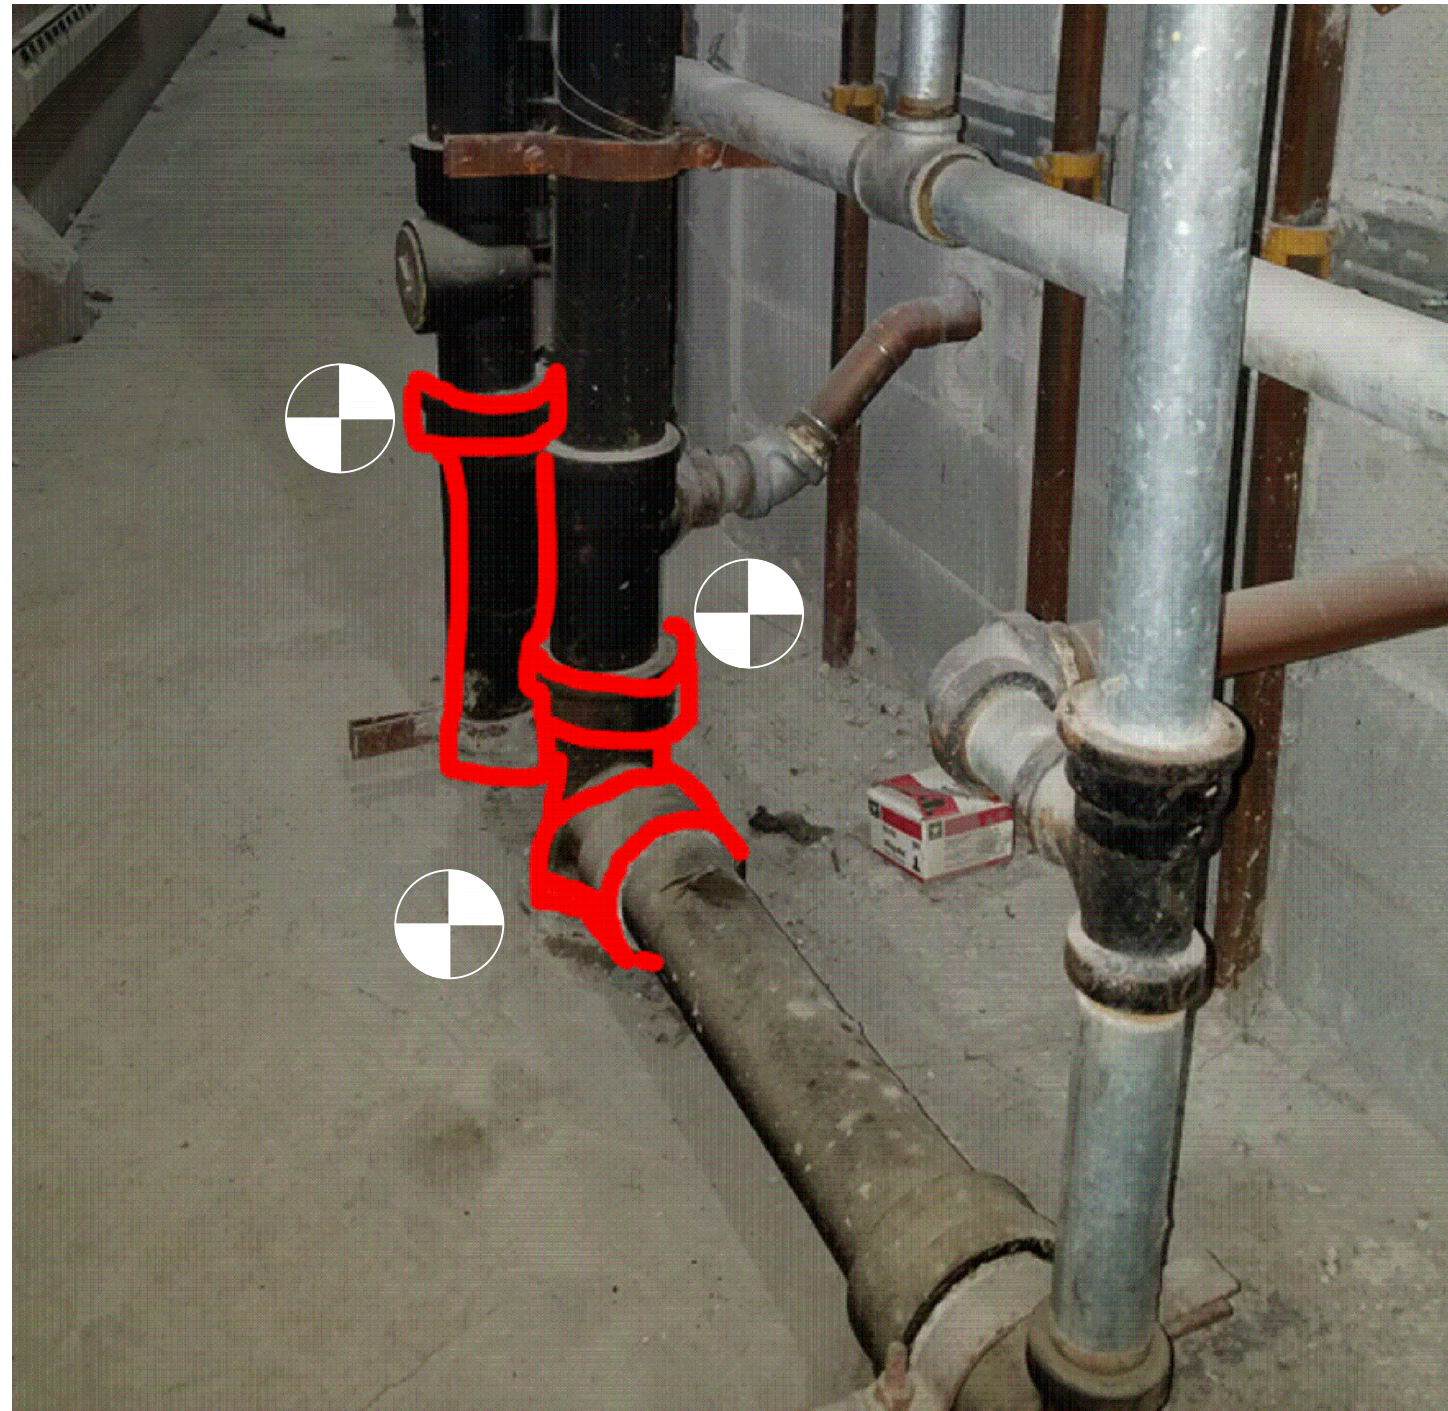

2 NEW PIPE (RED HIGHLIGHT)
SCALE: NO SCALE



1 PLUMBING NEW WORK PLAN - 500 LEVEL - SECTION 3 ENLARGED
SCALE: 1/8" = 1'-0"

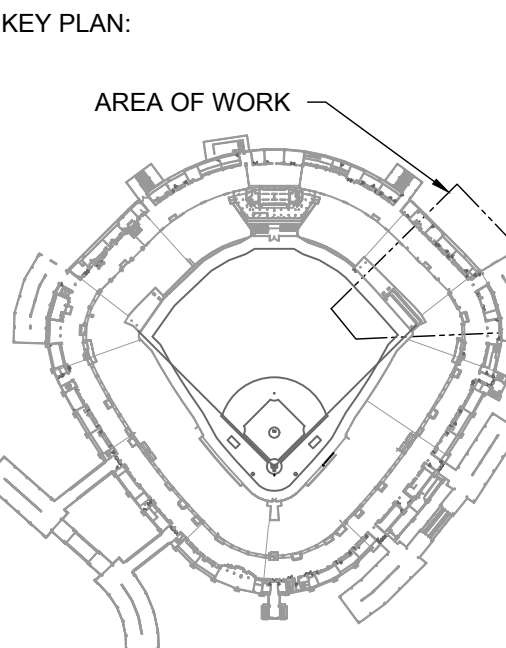

ISSUE/REVISION:		
REV.	DATE	DESCRIPTION
1	11/12/2024	ISSUED FOR BID
2	11/22/2024	ISSUED FOR ADDENDUM 1

PROJECT:
GUARANTEED RATE FIELD -
WASTE/VENT PIPING FY2025

333 W 35TH STREET,
CHICAGO, ILLINOIS 60616

DRAWING TITLE:
PLUMBING NEW WORK PLAN -
LEVEL 500 - SECTION 3

DESIGNED BY: CF
CHECKED BY: JG
PROJECT NO: 24310
SCALE: 1/8" = 1'-0"


SHEET NO:
P03.503

KEYED PLUMBING NEW WORK SHEET NOTES

1. PROVIDE NEW EPOXY COATING FOR INDICATED DRAIN. LINER SHALL BE COMPRISED OF ONE OF MORE LAYERS OF A FLEXIBLE NEEDED FELT OR AN EQUIVALENT NONWOVEN OR WOVEN MATERIAL. REFER TO SPECIFICATION FOR ADDITIONAL DETAILS ON CRITERIA FOR ACCEPTABLE LINER PRODUCT. P.C. TO CONFIRM EXACT LOCATION OF FLOOR DRAIN TO BE LINED WITH OWNERS REPRESENTATIVE PRIOR TO INITIATING WORK.
2. EPOXY LINE FLOOR SINK AND DRAINAGE PIPE BELOW FOOD SERVICE ISLAND WORK TABLE. TEMPORARILY DISCONNECT DRAIN, WASTE, VENT AND WATER PIPING SO THE TABLE CAN BE RELOCATED TO PERFORM LINING WORK. AFTER LINING IS COMPLETE MOVE FOOD SERVICE ISLAND WORK TABLE BACK INTO POSITION AND RECONNECT DRAIN, WASTE, VENT AND WATER PIPING. REINSULATE WATER PIPE INSULATION. USE SAME PIPING MATERIALS AS EXISTING. SEE PHOTOS UNDER DETAIL 2.




2 FLOOR SINK UNDER FOOD SERVICE ISLAND
SCALE: NO SCALE

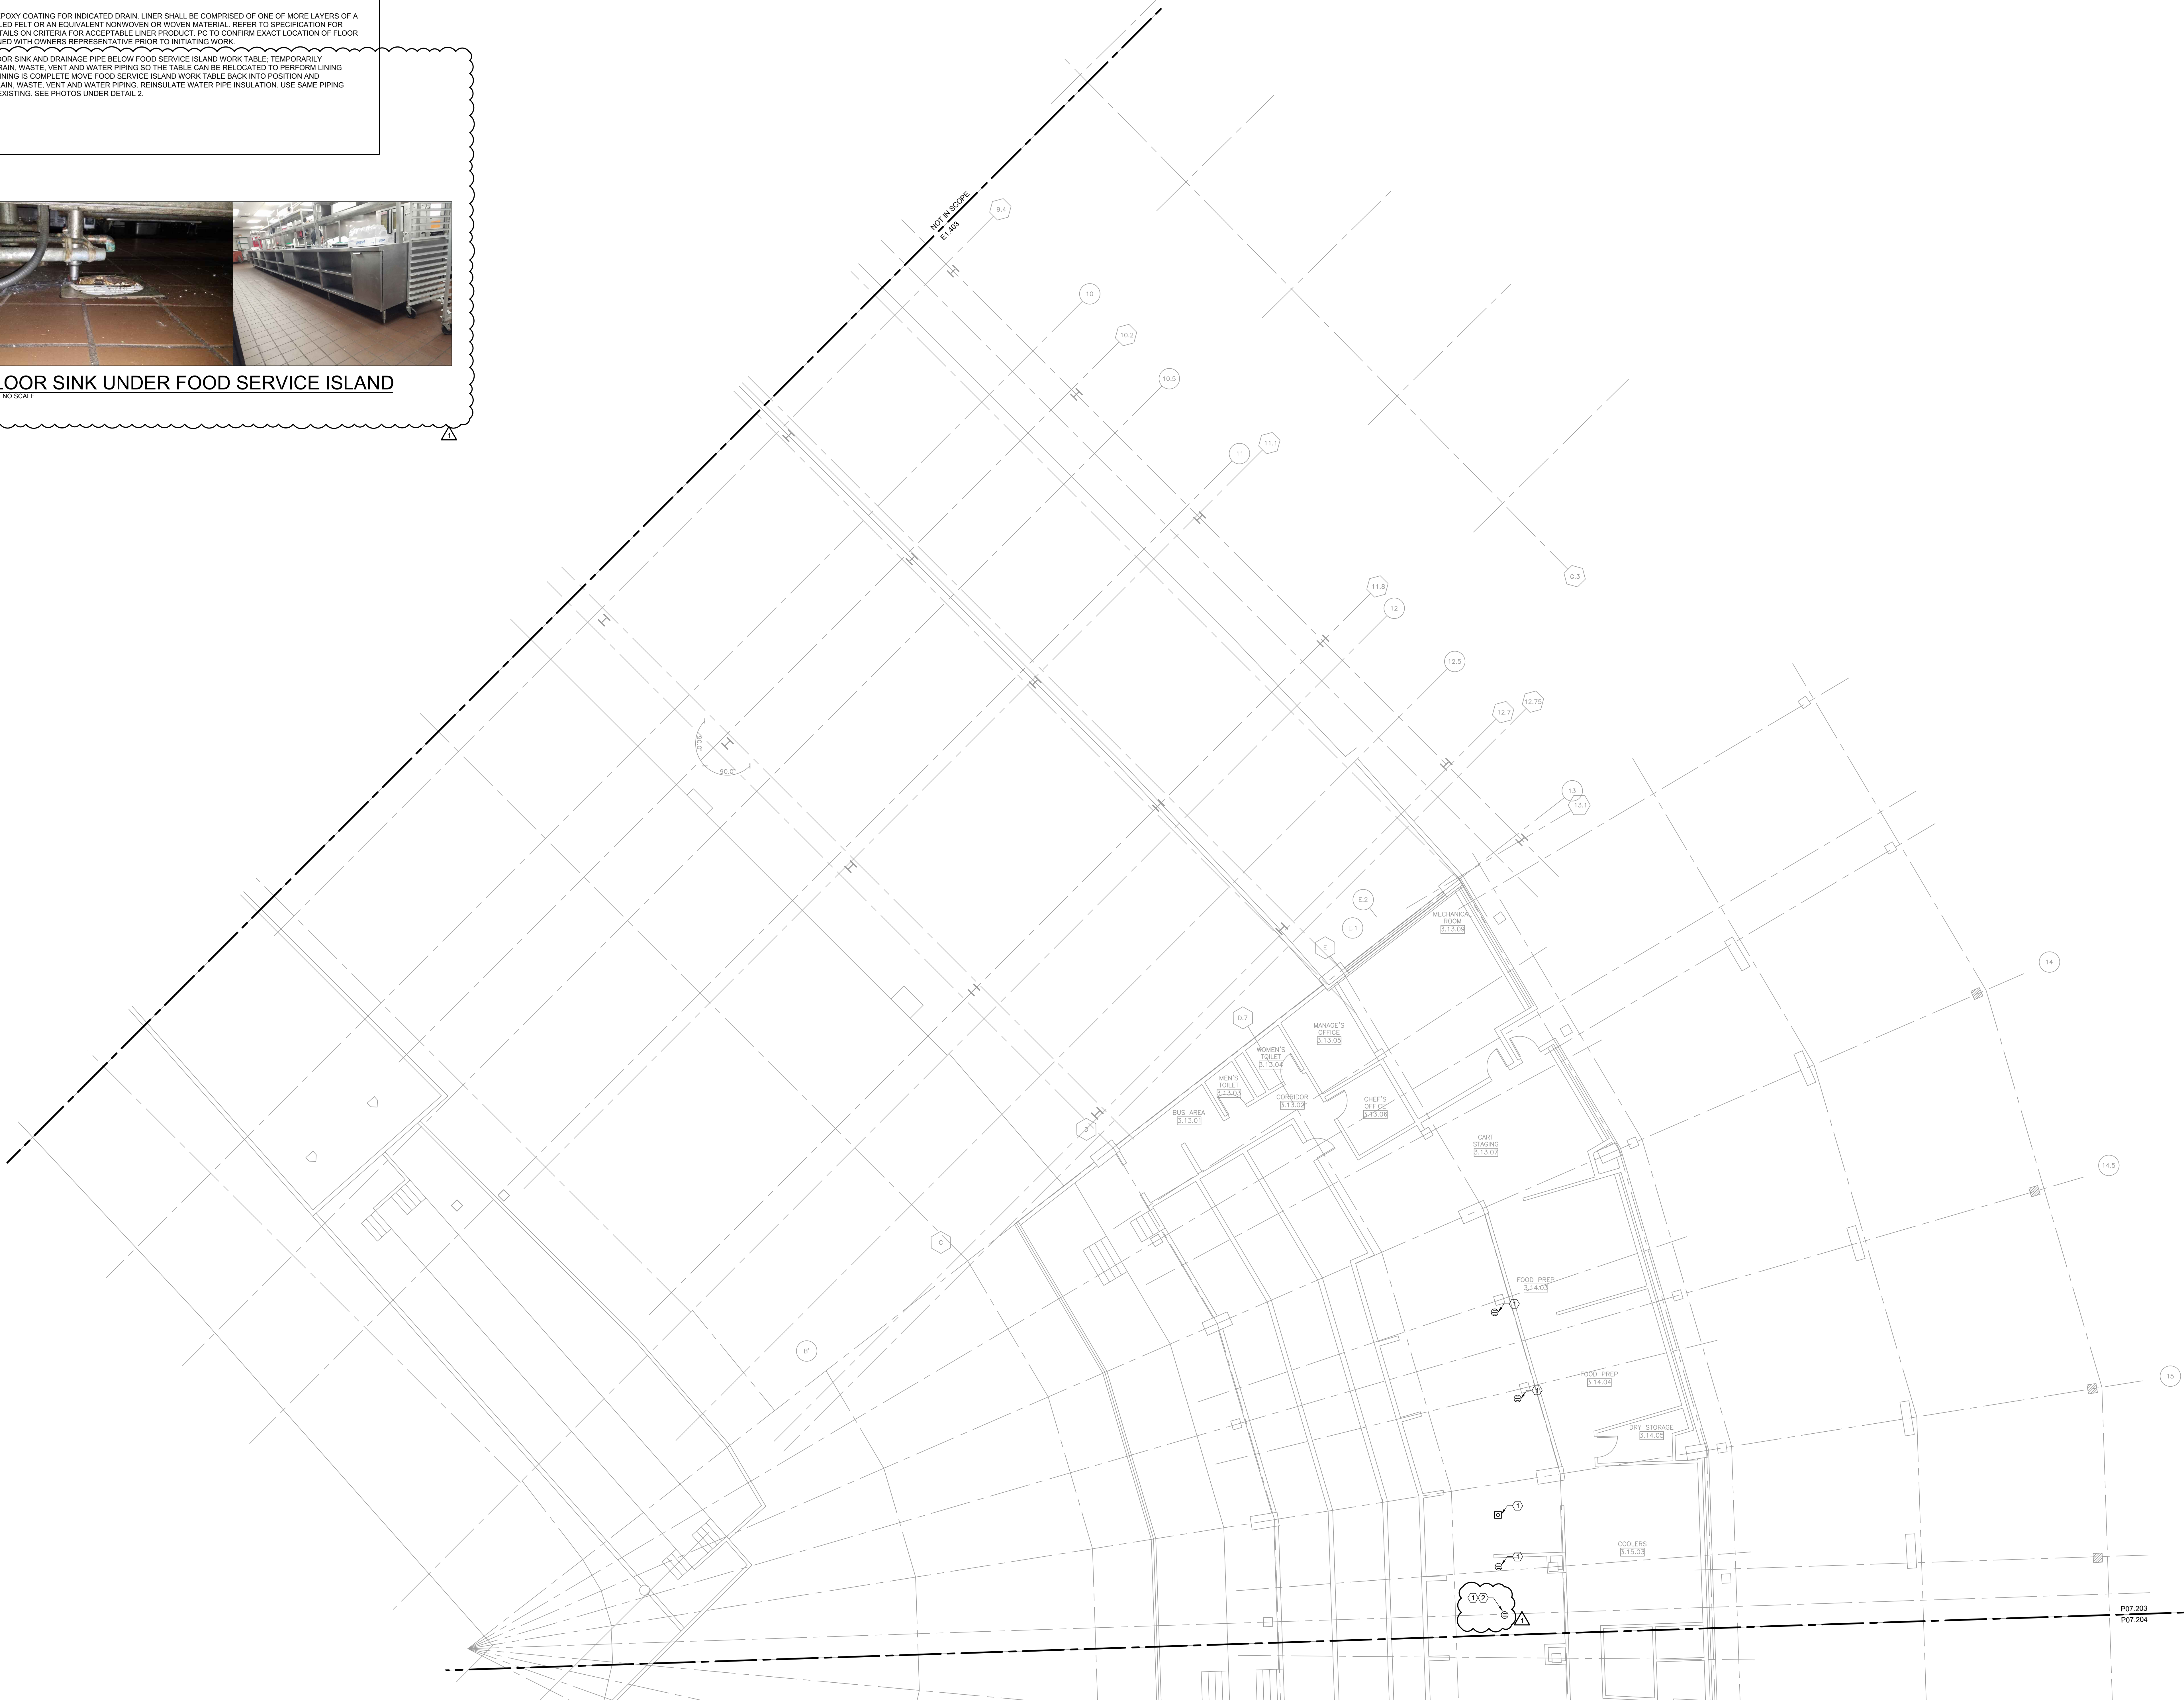

1 PLUMBING NEW WORK PLAN - 200 LEVEL - SECTION 3 ENLARGED
SCALE: 1/8" = 1'-0"

KEY PLAN:

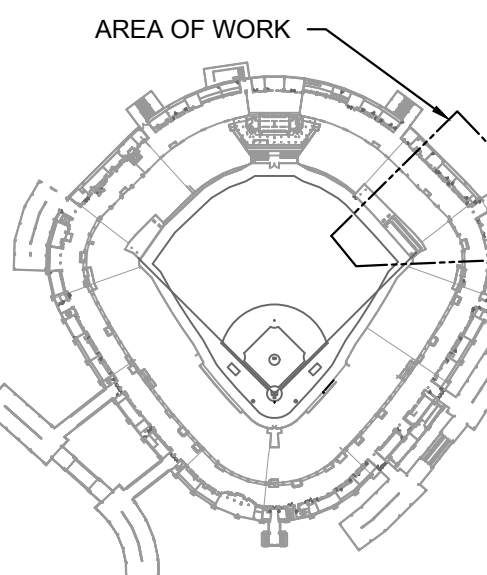

ISSUE/REVISION:

REV.	DATE	DESCRIPTION
1	11/12/2024	ISSUED FOR BID
2	11/22/2024	ISSUED FOR ADDENDUM 1

PROJECT:

GUARANTEED RATE FIELD -
WASTE/VENT PIPING FY2025

333 W 35TH STREET,
CHICAGO, ILLINOIS 60616

DRAWING TITLE:

PLUMBING NEW WORK PLAN -
LEVEL 200 - SECTION 3

DESIGNED BY: CF

CHECKED BY: JG

PROJECT NO: 24310

SCALE: 1/8" = 1'-0"

SHEET NO.

P07.203



1. PROVIDE NEW EPOXY CRYSTAL FOR INDICATED DRAIN. LINER SHALL BE COMPRISED OF ONE OF MORE LAYERS OF A FLEXIBLE NEEDLED FELT OR AN EQUIVALENT NONWOVEN OR WOVEN MATERIAL. REFER TO SPECIFICATION FOR ADDITIONAL DETAILS ON CRITERIA FOR ACCEPTABLE LINER PRODUCT. PC TO CONFIRM EXACT LOCATION OF FLOOR DRAIN TO BE LINED WITH OWNERS REPRESENTATIVE PRIOR TO INITIATING WORK.

EPOXY LINE FLOOR SINK AND DRAINAGE PIPE BELOW DISHWASHER HEATER; TEMPORARILY DISCONNECT WATER PIPING AND ELECTRICAL POWER SO THE EQUIPMENT CAN BE RELOCATED TO PERFORM LIVING WORK. AFTER LIVING WORK IS COMPLETE MOVE EQUIPMENT BACK INTO POSITION AND RECONNECT WATER PIPING AND ELECTRICAL POWER. REINSULATE WATER PIPE INSULATION. USE SAME PIPING MATERIALS AS EXISTING. SEE PHOTOS UNDER DETAIL 2

2. EPOXY LINE FLOOR SINK AND DRAINAGE PIPE BELOW DISHWASHER HEATER; TEMPORARILY DISCONNECT WATER PIPING AND ELECTRICAL POWER SO THE EQUIPMENT CAN BE RELOCATED TO PERFORM LINING WORK. AFTER LINING IS COMPLETE MOVE EQUIPMENT BACK INTO POSITION AND RECONNECT WATER PIPING AND ELECTRICAL POWER. REINSULATE WATER PIPE INSULATION. USE SAME PIPING MATERIALS AS EXISTING. SEE PHOTOS UNDER DETAIL 2.



A diagram of a baseball field, viewed from above, showing the diamond, bases, and outfield. A rectangular area in the outfield is outlined and labeled "AREA OF WORK" with a dashed line and an arrow pointing to it.

REV.	DATE	DESCRIPTION
	11/12/2024	ISSUED FOR BID
1	11/22/2024	ISSUED FOR ADDENDUM 1

PROJECT:
GUARANTEED RATE FIELD -
WASTE/VENT PIPING FY2025

333 W 35TH STREET,
CHICAGO, ILLINOIS 60616

DRAWING TITLE:
PLUMBING NEW WORK PLAN -
LEVEL 200 - SECTION 4

DESIGNED BY:	CF
CHECKED BY:	JG
PROJECT NO:	24310
SCALE:	1/8" = 1'-0"

SHEET NO.

P07.204